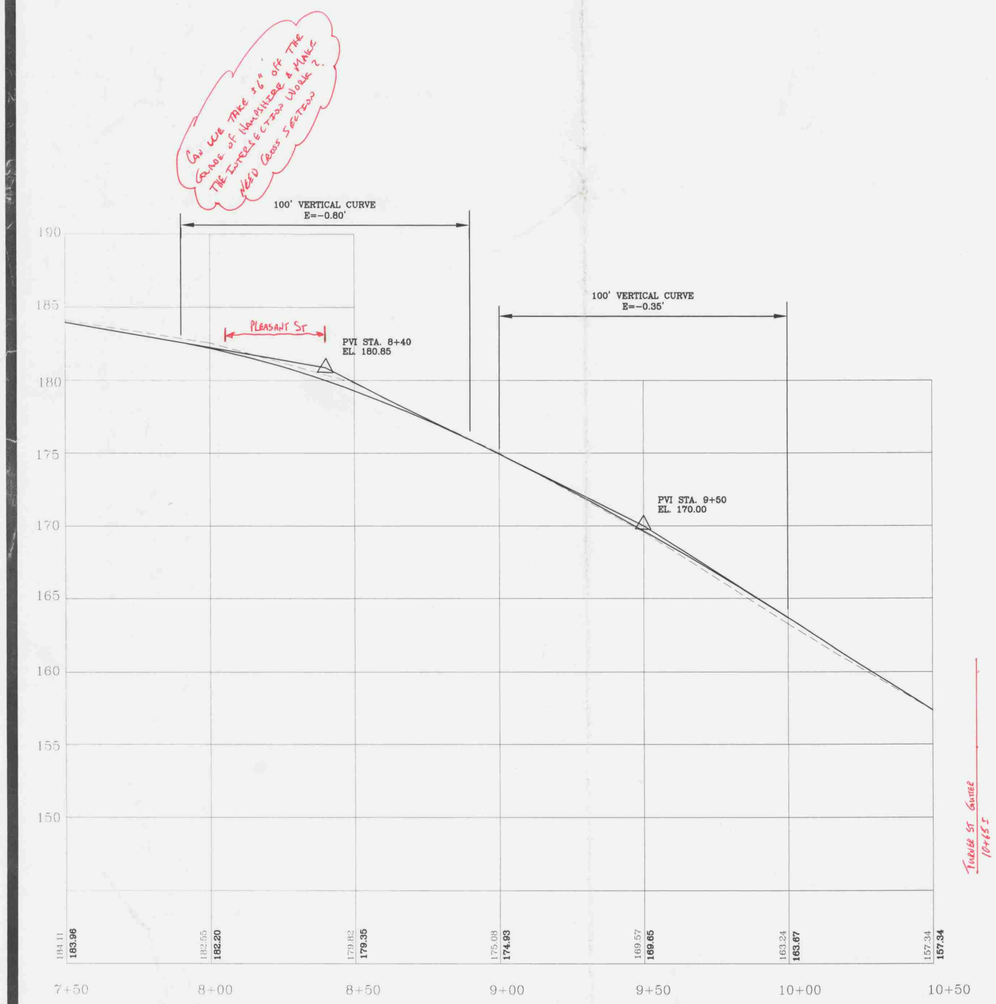

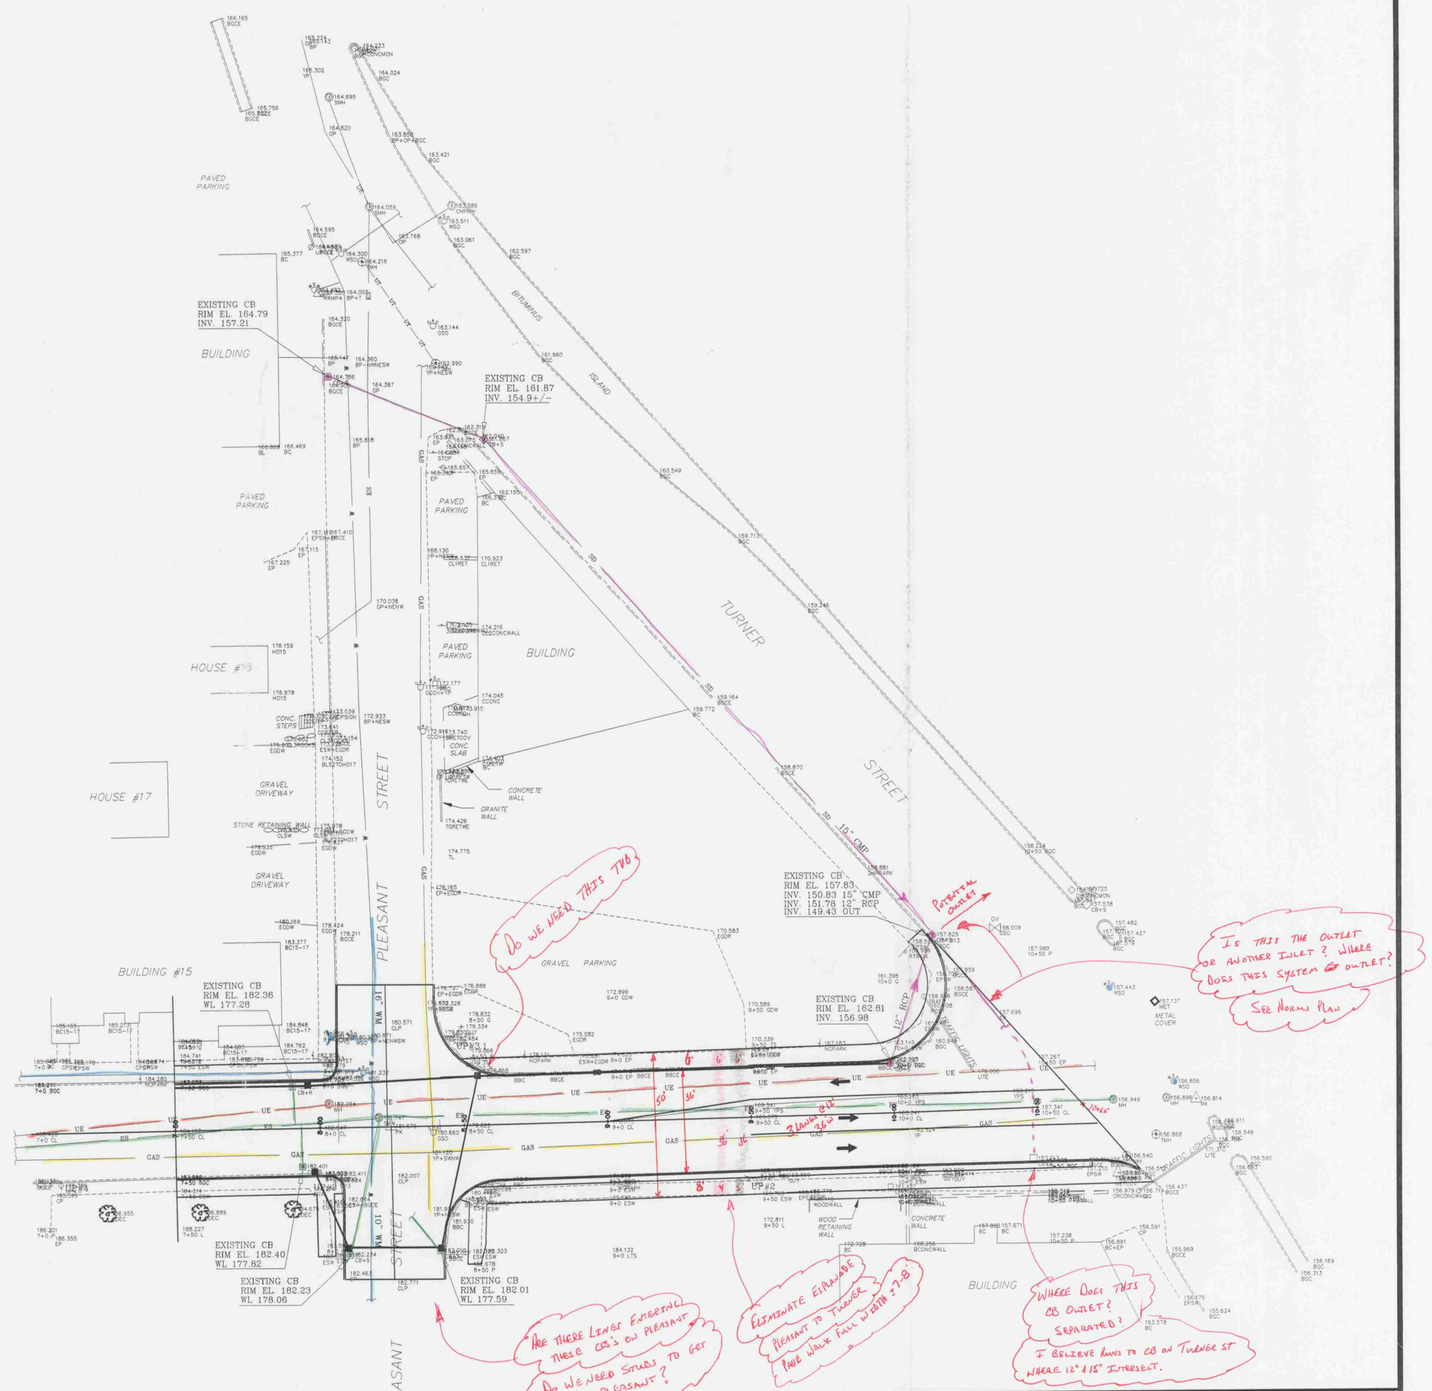

HAMPSHIRE STREET RECONSTRUCTION AUBURN, MAINE for the CITY of AUBURN PLAN / PROFILE STA. 8+50 to STA. 10+50	Project #: 20317 Scale: 1"=25';1"=5' Date: 12/03 Designed by: MAM Drawn by: MAM	
Milliett Associates Civil/Environmental Engineering 38 Homestead Lane Harmon, Maine 04401 (207) 848-2734	Sheet 2 of 2	