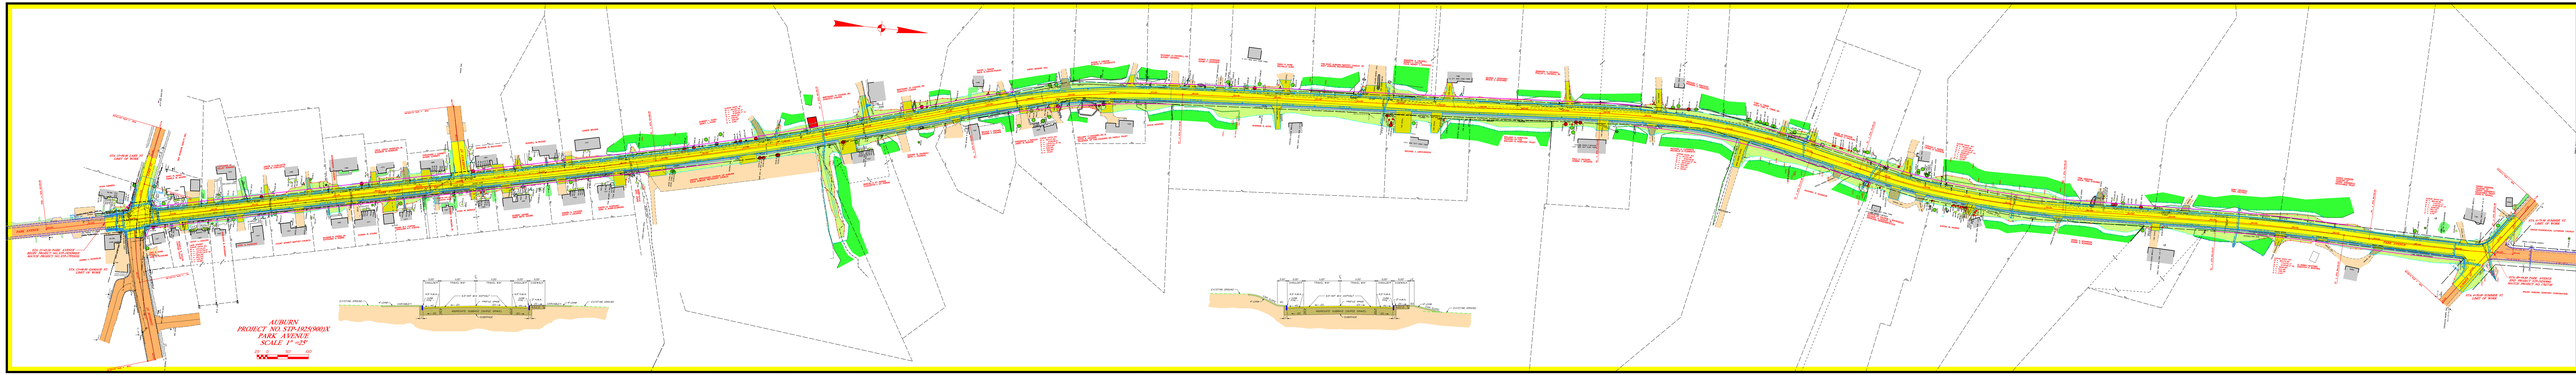
AUBURN
PROJECT NO. STP-1925(900)X
PARK AVENUE
SCALE 1" =25'