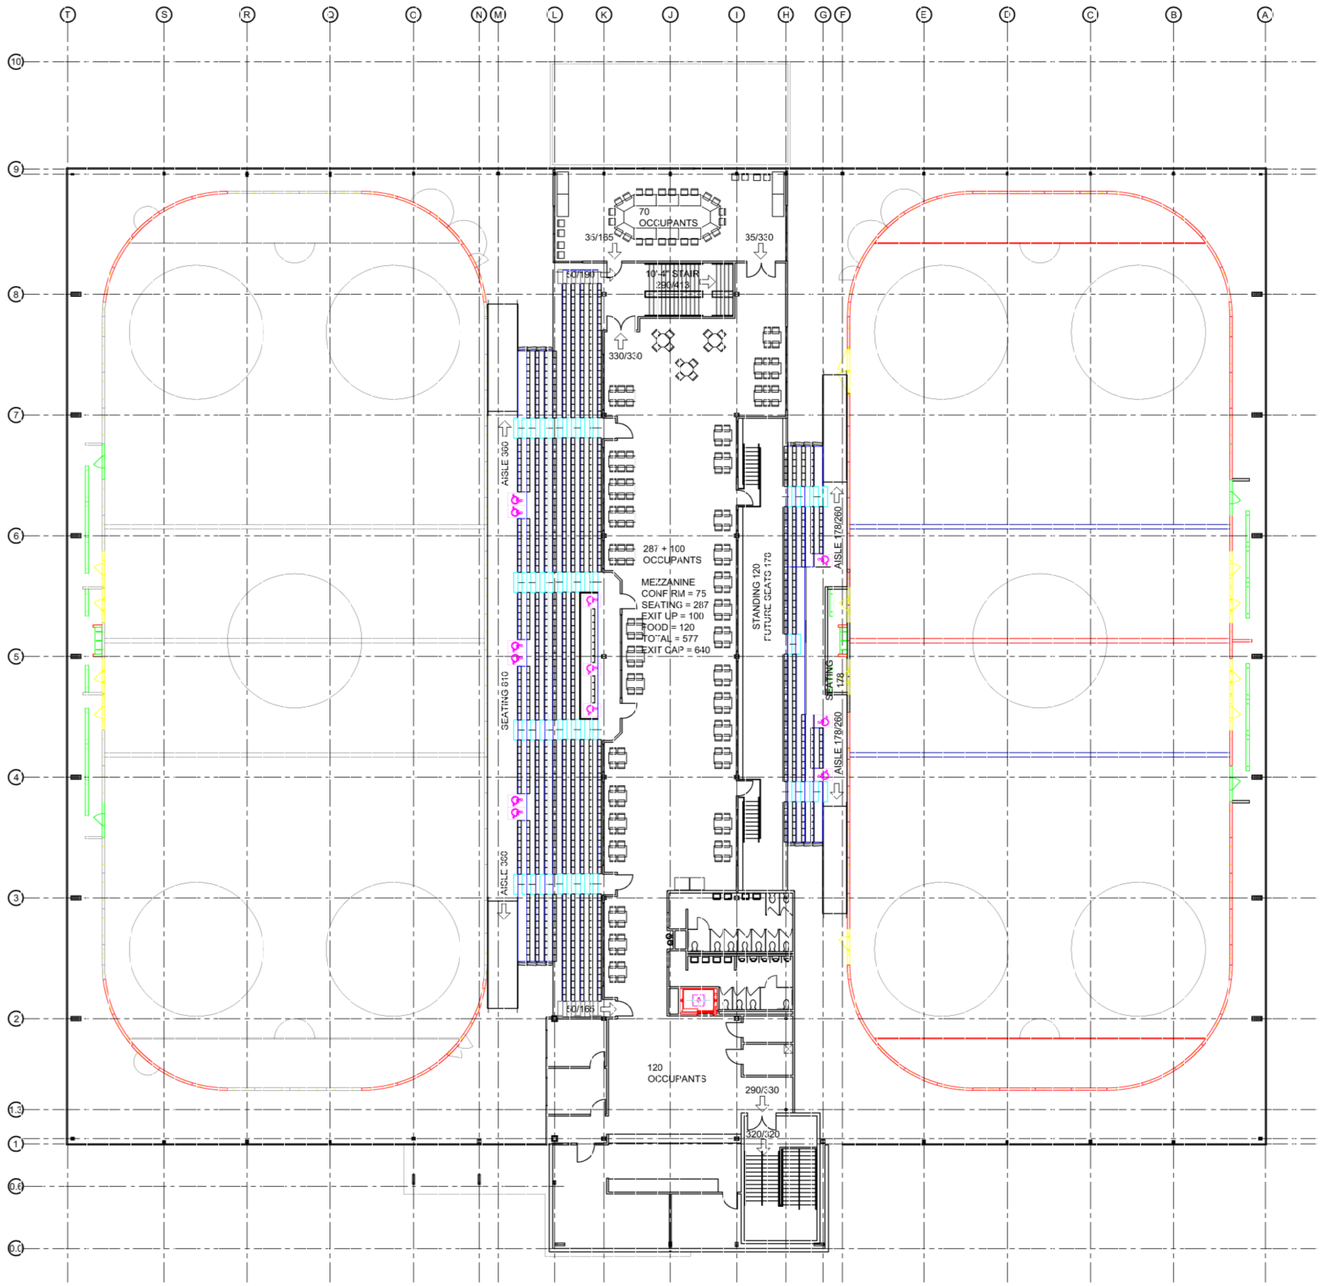

COPYRIGHT 2013
REUSE OR REPRODUCTION OF THE CONTENTS OF THIS DOCUMENT IS NOT PERMITTED WITHOUT WRITTEN PERMISSION OF FORESIDE ARCHITECTS

GENERAL NOTES:

REVISIONS:

FORESIDE
ARCHITECTS
LLC
5 FUNDY ROAD
FALMOUTH, ME 04105
Phone: 207-781-3344
Fax: 207-699-5564
Online @ foresidearchitects.com

Project Status:
OWNER SUBMISSION

Project Number:
FAC0912

PRELIMINARY PLANS
Not for Construction

Auburn Ice Arena
Turner Street
Auburn, Maine

Drawing Name:
Mezzanine Level Code Plan

Scale:
1/16"=1'-0"

Date:
03/14/13

SHEET
A0.2