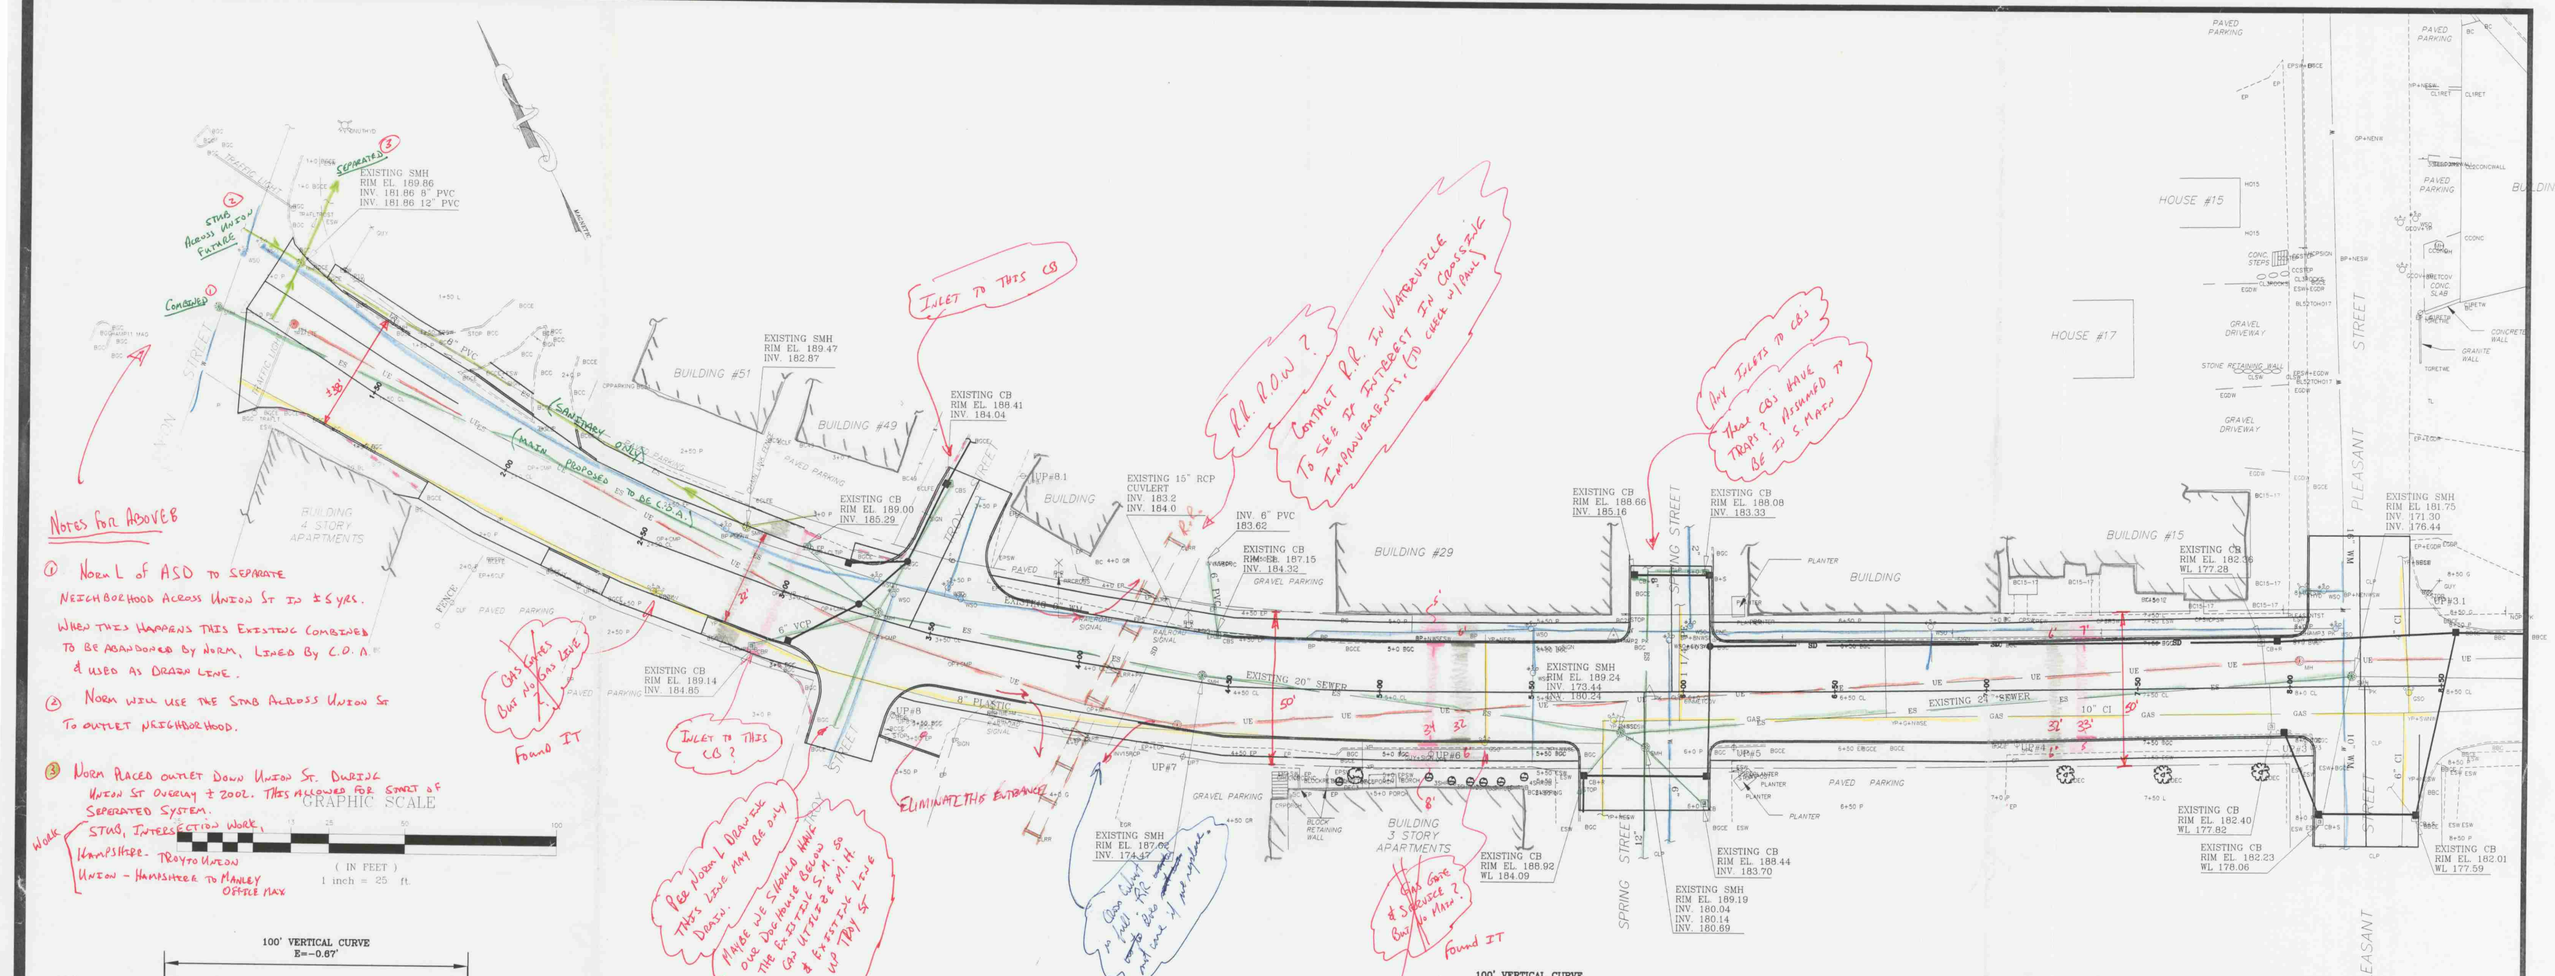

Notes for ABOVE

① Norm L of ASD to separate neighborhood across Union St in ±5 yrs. When this happens this existing combined to be abandoned by Norm, lined by C.O.A. & used as drain line.

② Norm will use the stub across Union St to outlet neighborhood.

③ Norm placed outlet down Union St. during Union St overlay ± 2002. This allowed for start of separated system.

Work
- Stub, intersection work.
- Hampshire - Troyto Union
- Union - Hampshire to Manley Office Max

Inlet to this CB

R.R. R.O.W.? Contact R.R. in Waterville to see if interest in crossing improvements. (To check w/Paul)

Any inlets to CBs. Have CBs have traps? Assumed to be is S. Main.

Gas lines out no gas line. Found it

Inlet to this CB?

Eliminate this entrance

Per Norm L Drawing this line may be only drain.

Make we should have house below the existing S.M.H. Gas utility be M.H. & existing line up to Spring St

Gas line in field. Not to be used. Not shown on drawing

Gas line to house? Not shown. Found it

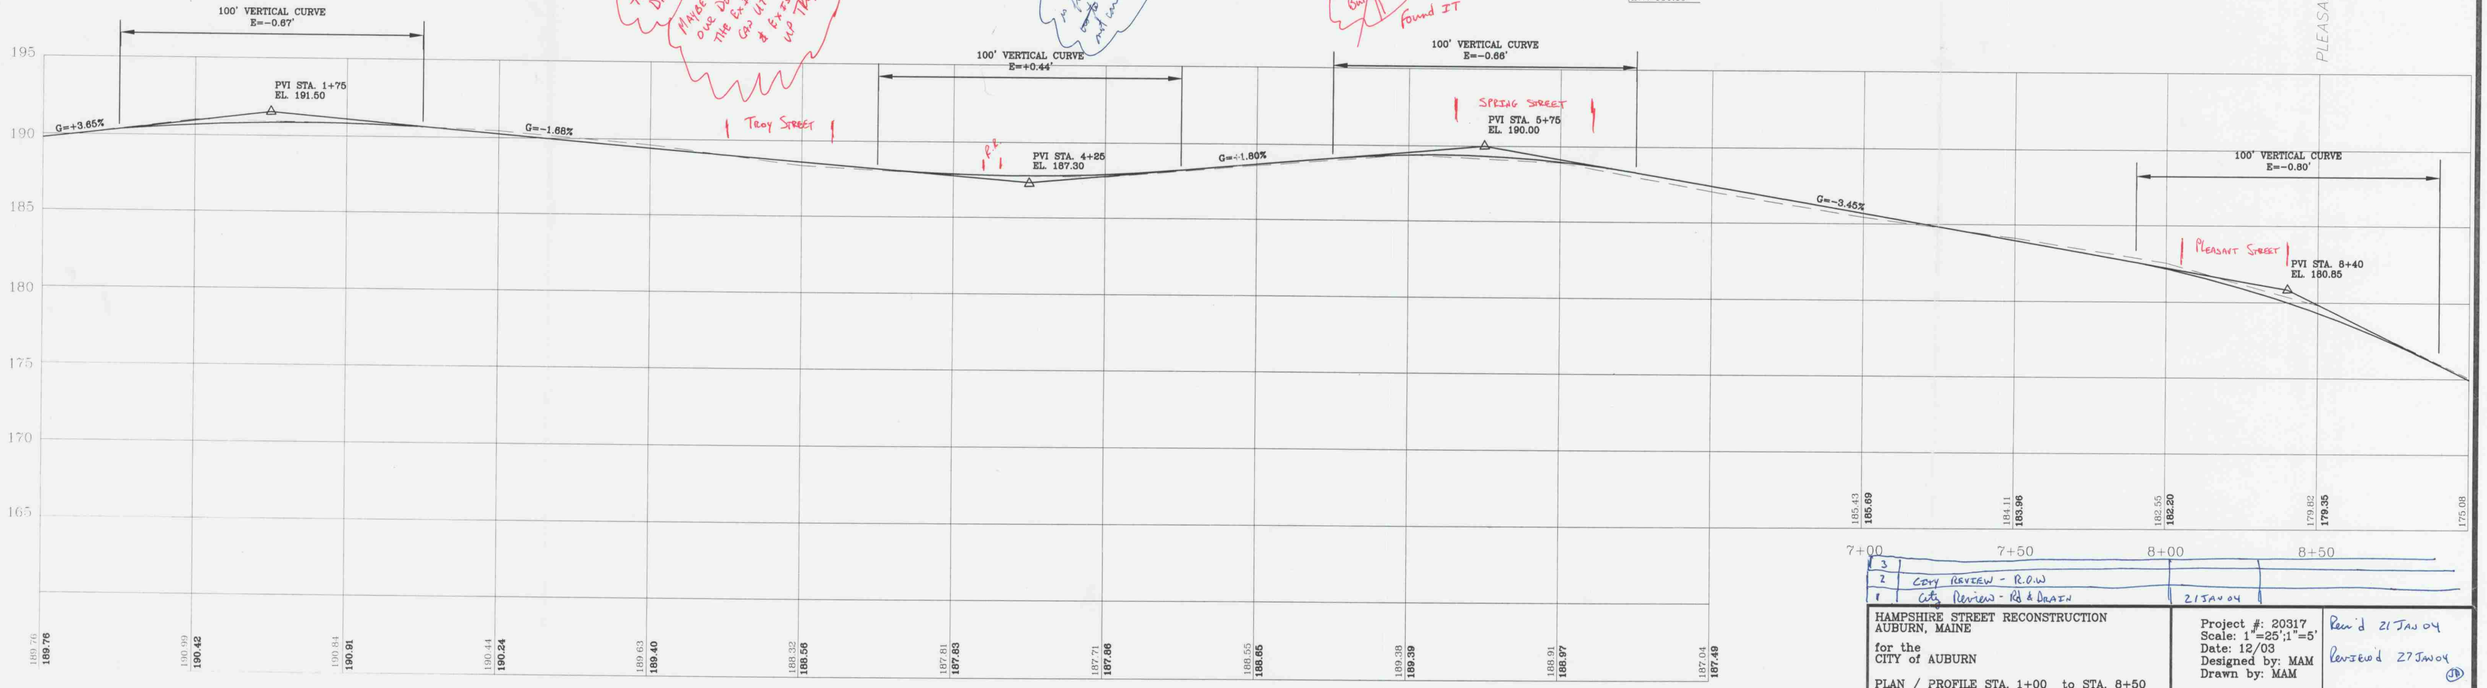

3		
2	City Review - R.O.W	
1	City Review - Rd & Drain	21 JAN 04

HAMPSHIRE STREET RECONSTRUCTION
AUBURN, MAINE

for the
CITY of AUBURN

PLAN / PROFILE STA. 1+00 to STA. 8+50

Project #: 20317
Scale: 1"=25';1"=5'
Date: 12/03
Designed by: MAM
Drawn by: MAM

Rev'd 21 JAN 04
Reviewed 27 JAN 04

Millett Associates
Civil/Environmental Engineering
38 Homestead Lane
Hermon, Maine 04401
(207) 848-2734

Sheet 1 of 2