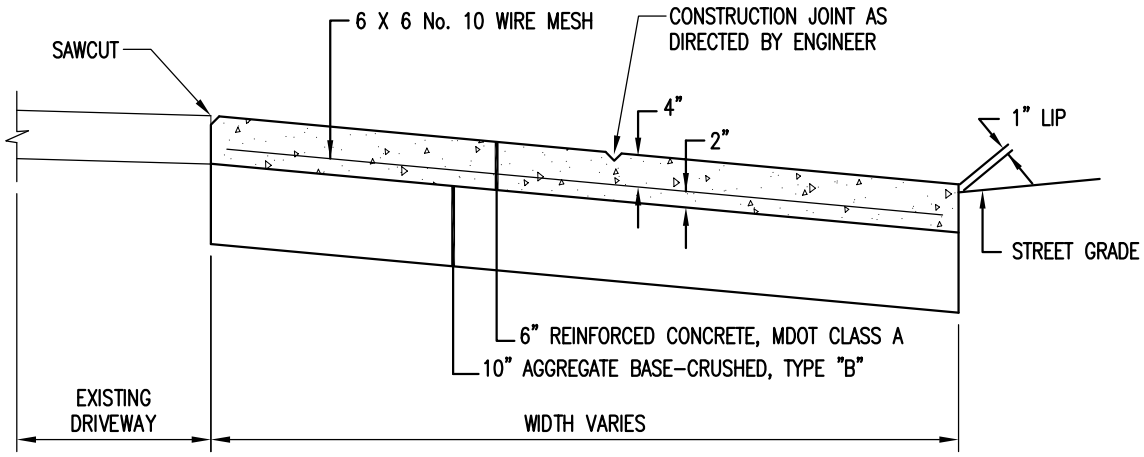


## SECTION

# REINFORCED CONCRETE DRIVEWAY DETAIL

N.T.S.

WOODARD & CURRAN
41 Hutchins Drive
Portland, Maine 04102
800.426.4262 | www.woodardcurran.com
COMMITMENT & INTEGRITY DRIVE RESULTS

SKETCH 1

| | |
|---|---|
| DESIGNED BY: MDLM | CHECKED BY: MDLM |
| DRAWN BY: BCM | 203970.25-C400A.dwg |

CITY OF AUBURN
60 COURT STREET
AUBURN, ME 04210

SOUTH MAIN STREET
RECONSTRUCTION
PHASE I

JOB NO: 203970.25
DATE: MAY 2013
SCALE: N.T.S.

SK1