COPYRIGHT 2013
REUSE OR REPRODUCTION OF THE CONTENTS OF THIS DOCUMENT IS NOT PERMITTED WITHOUT WRITTEN PERMISSION OF FORESIDE ARCHITECTS

GENERAL NOTES:

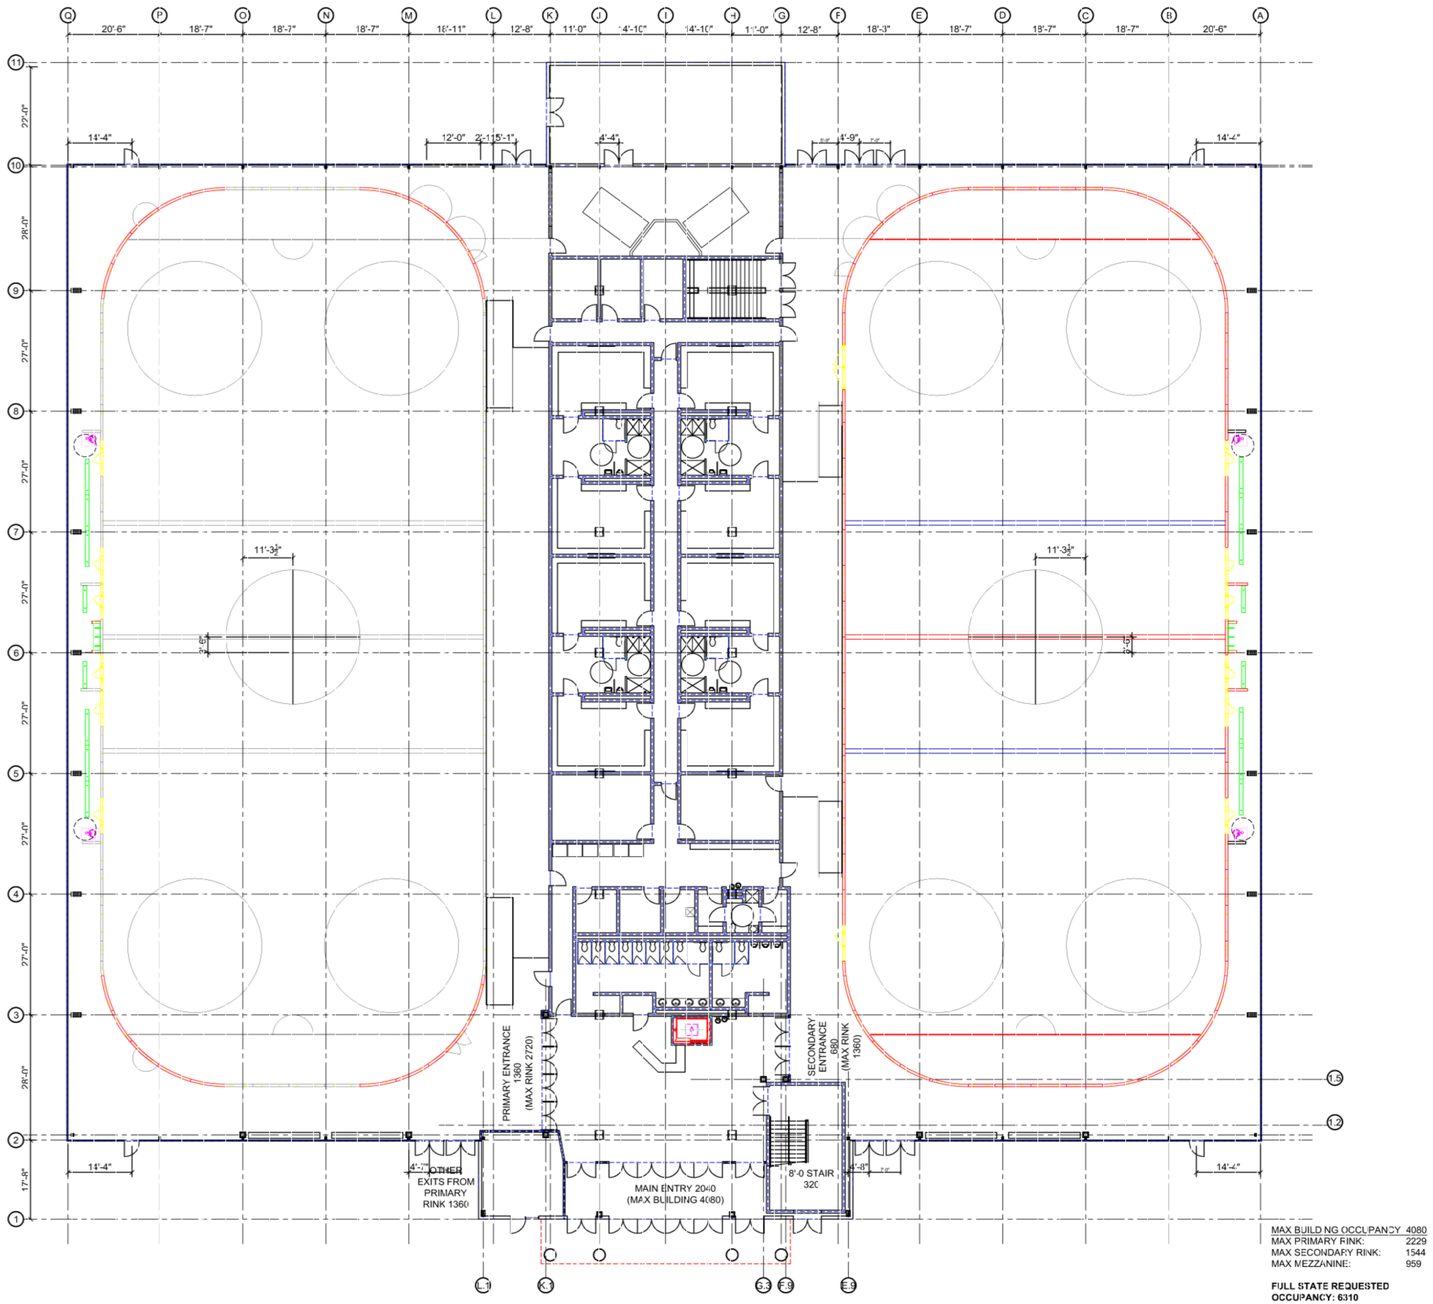

MAX BUILDING OCCUPANCY 4080
MAX PRIMARY RINK: 2229
MAX SECONDARY RINK: 1544
MAX MEZZANINE: 959

FULL STATE REQUESTED OCCUPANCY: 6310

REVISIONS:

FORESIDE ARCHITECTS LLC
5 FUNDY ROAD
FALMOUTH, ME 04105
Phone: 207-781-3344
Fax: 207-699-5564
Online @ foresidearchitects.com

Project Status:
CONCEPT PLANS

PRELIMINARY PLANS Not for Construction

Project Number:
FAC0912

Rinks at
Auburn Mall
Turner Street
Auburn, Maine

Drawing Name:
Ground Floor Plan

Scale:
3/32"=1'-0'

Date:
01/29/13

SHEET
A1.1