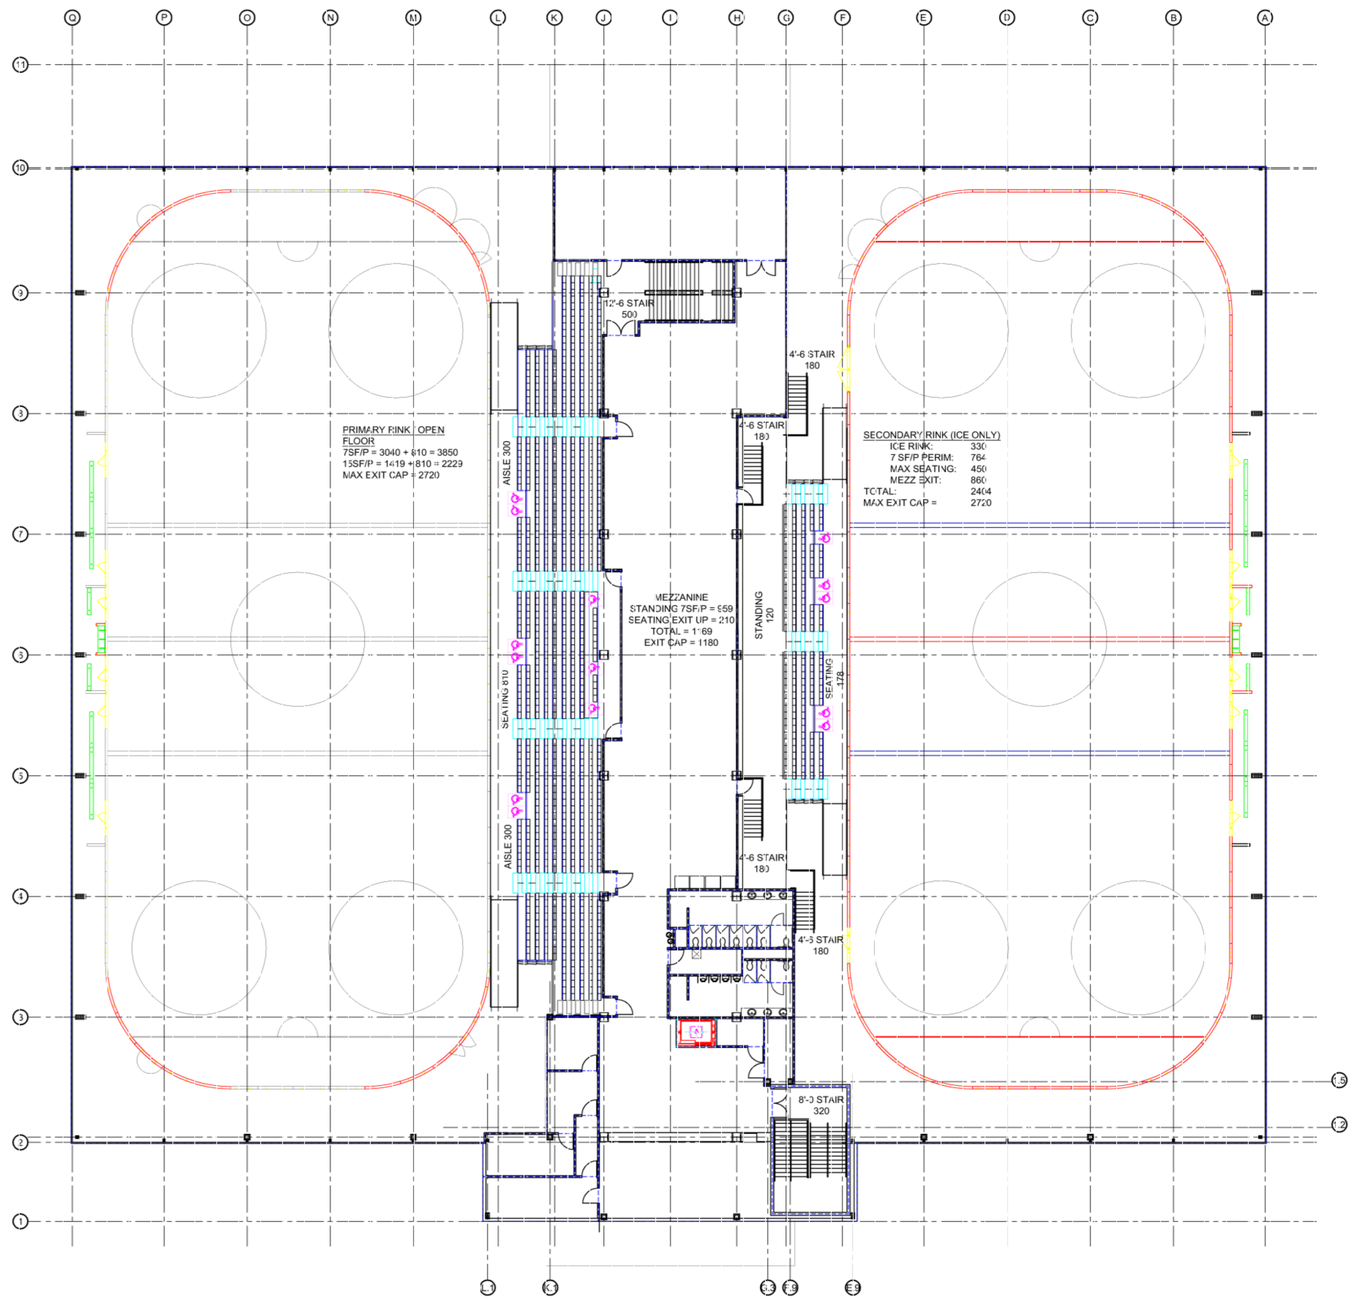

CCUPANCY 4080
NK: 2229
Y RINK: 1544
: 959

UESTED
10

COPYRIGHT 2013
REUSE OR REPRODUCTION OF THE CONTENTS OF THIS DOCUMENT IS NOT PERMITTED WITHOUT WRITTEN PERMISSION OF FORESIDE ARCHITECTS

GENERAL NOTES:

REVISIONS:

FORESIDE ARCHITECTS LLC
5 FUNDY ROAD
FALMOUTH, ME 04105
Phone: 207-781-3344
Fax: 207-699-5564
Online @ foresidearchitects.com

Project Status:
CONCEPT PLANS

PRELIMINARY PLANS Not for Construction

Project Number:
FAC0912

Rinks at
Auburn Mall
Turner Street
Auburn, Maine

Drawing Name:
Mezzanine Level Plan

Scale:
3/32"=1'-0"

SHEET
A1.2

Date:
01/29/13