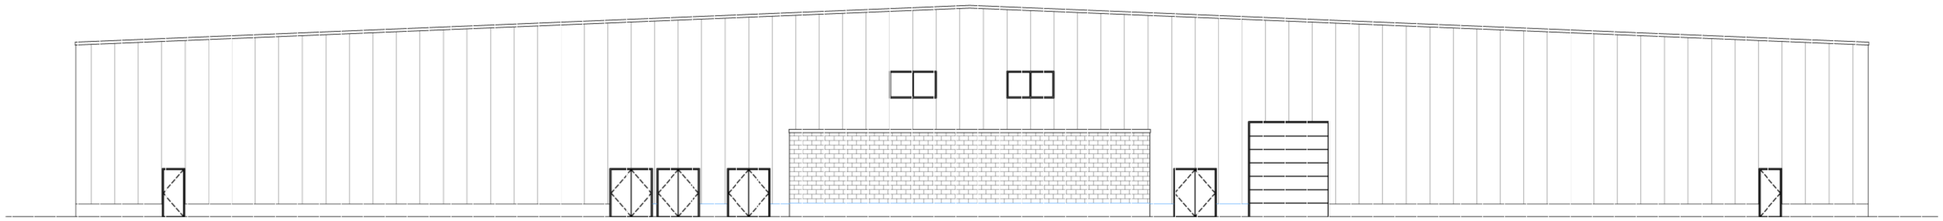

1 REAR ELEVATION
SCALE: 3/32" = 1'-0

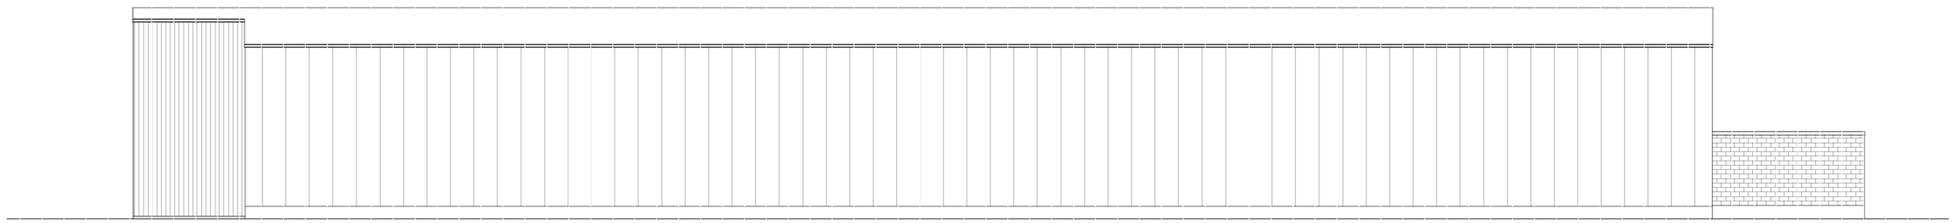

2 RIGHT ELEVATION
SCALE: 3/32" = 1'-0

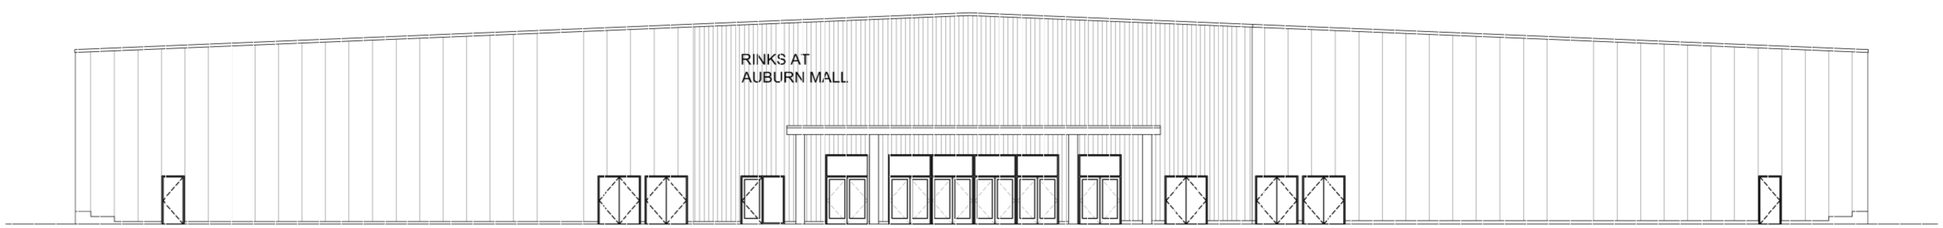

3 FRONT ELEVATION
SCALE: 3/32" = 1'-0

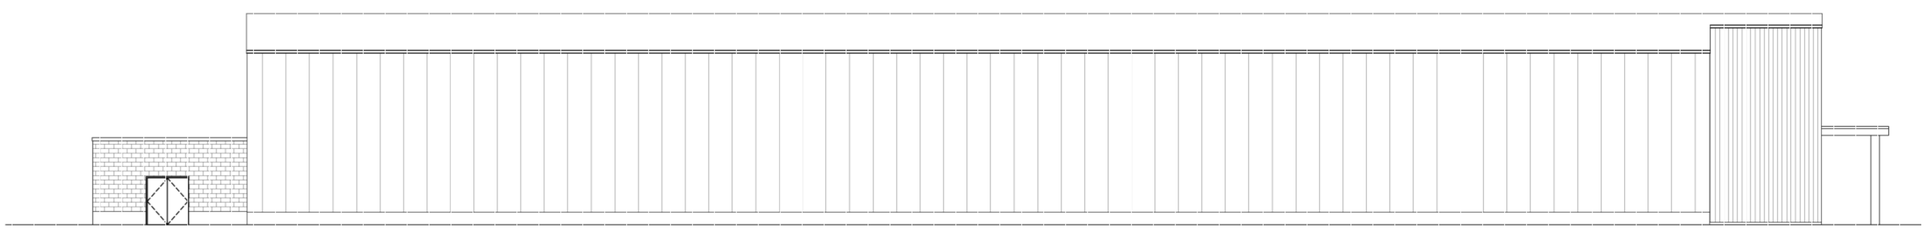

4 LEFT ELEVATION
SCALE: 3/32" = 1'-0

COPYRIGHT 2013
REUSE OR REPRODUCTION OF THE CONTENTS OF THIS DOCUMENT IS NOT PERMITTED WITHOUT WRITTEN PERMISSION OF FORESIDE ARCHITECTS

GENERAL NOTES:

REVISIONS:

FORESIDE
ARCHITECTS
LLC
5 FUNDY ROAD
FALMOUTH, ME 04105
Phone: 207-781-3344
Fax: 207-699-5564
Online @ foresidearchitects.com

Project Status:
CONCEPT PLANS

Project Number:
FAC0912

PRELIMINARY PLANS
Not for Construction

Rinks at
Auburn Mall
Turner Street
Auburn, Maine

Drawing Name:
Ground Floor Plan

Scale:
3/32"=1'-0"

Date:
01/29/13

SHEET
A2.1