COPYRIGHT 2013
REUSE OR REPRODUCTION OF THE CONTENTS OF THIS DOCUMENT IS NOT PERMITTED WITHOUT WRITTEN PERMISSION OF FORESIDE ARCHITECTS

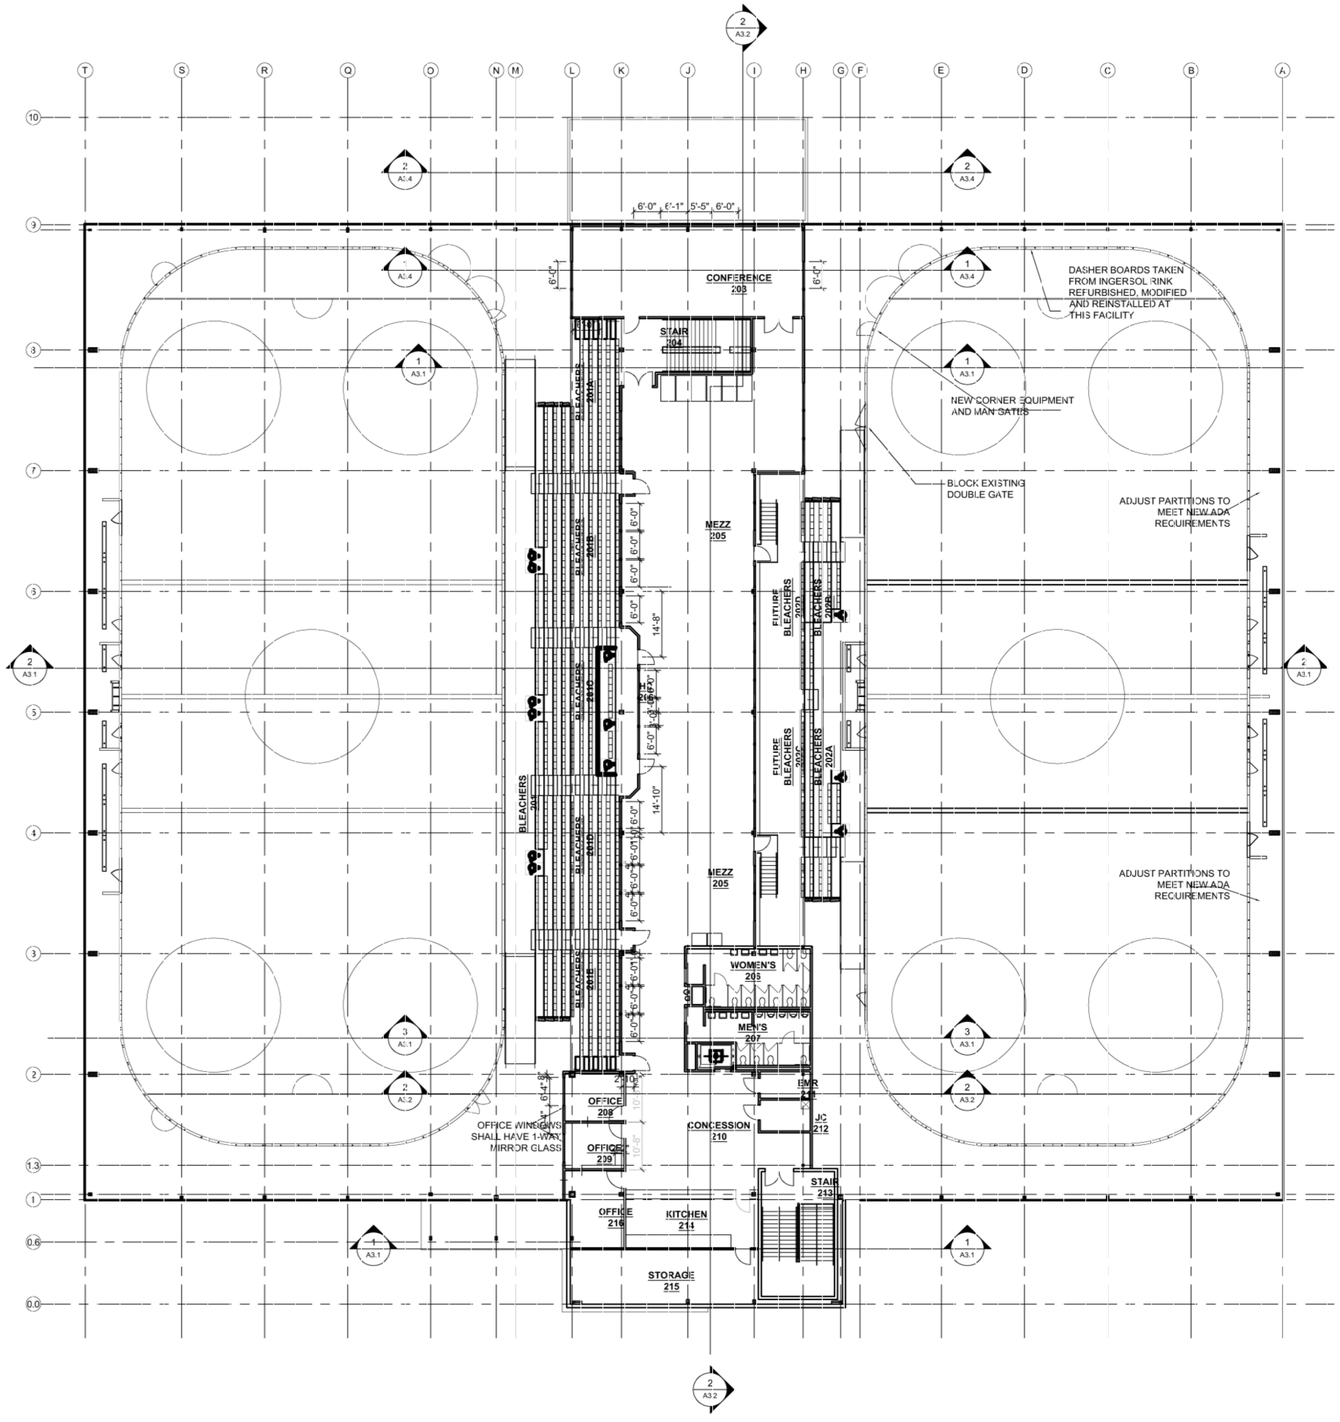

GENERAL NOTES:

REVISIONS:

05-13-13 State Permit Revisions
06-04-13 City Requested Changes

FORESIDE ARCHITECTS LLC
5 FUNDY ROAD
FALMOUTH, ME 04105
Phone: 207-731-3344
Fax: 207-699-5564
Online @ foresidearchitects.com

Project Status:
CONSTRUCTION PERMIT SET

Project Number:
FAC0912

LICENSED ARCHITECT MARK J. BURNES 1560 STATE OF MAINE

Auburn Ice Arena
Turner Street
Auburn, Maine

Drawing Name:
Mezzanine Level

Scale:
1/16"=1'-0"

Date:
04/25/13

SHEET
A1.M