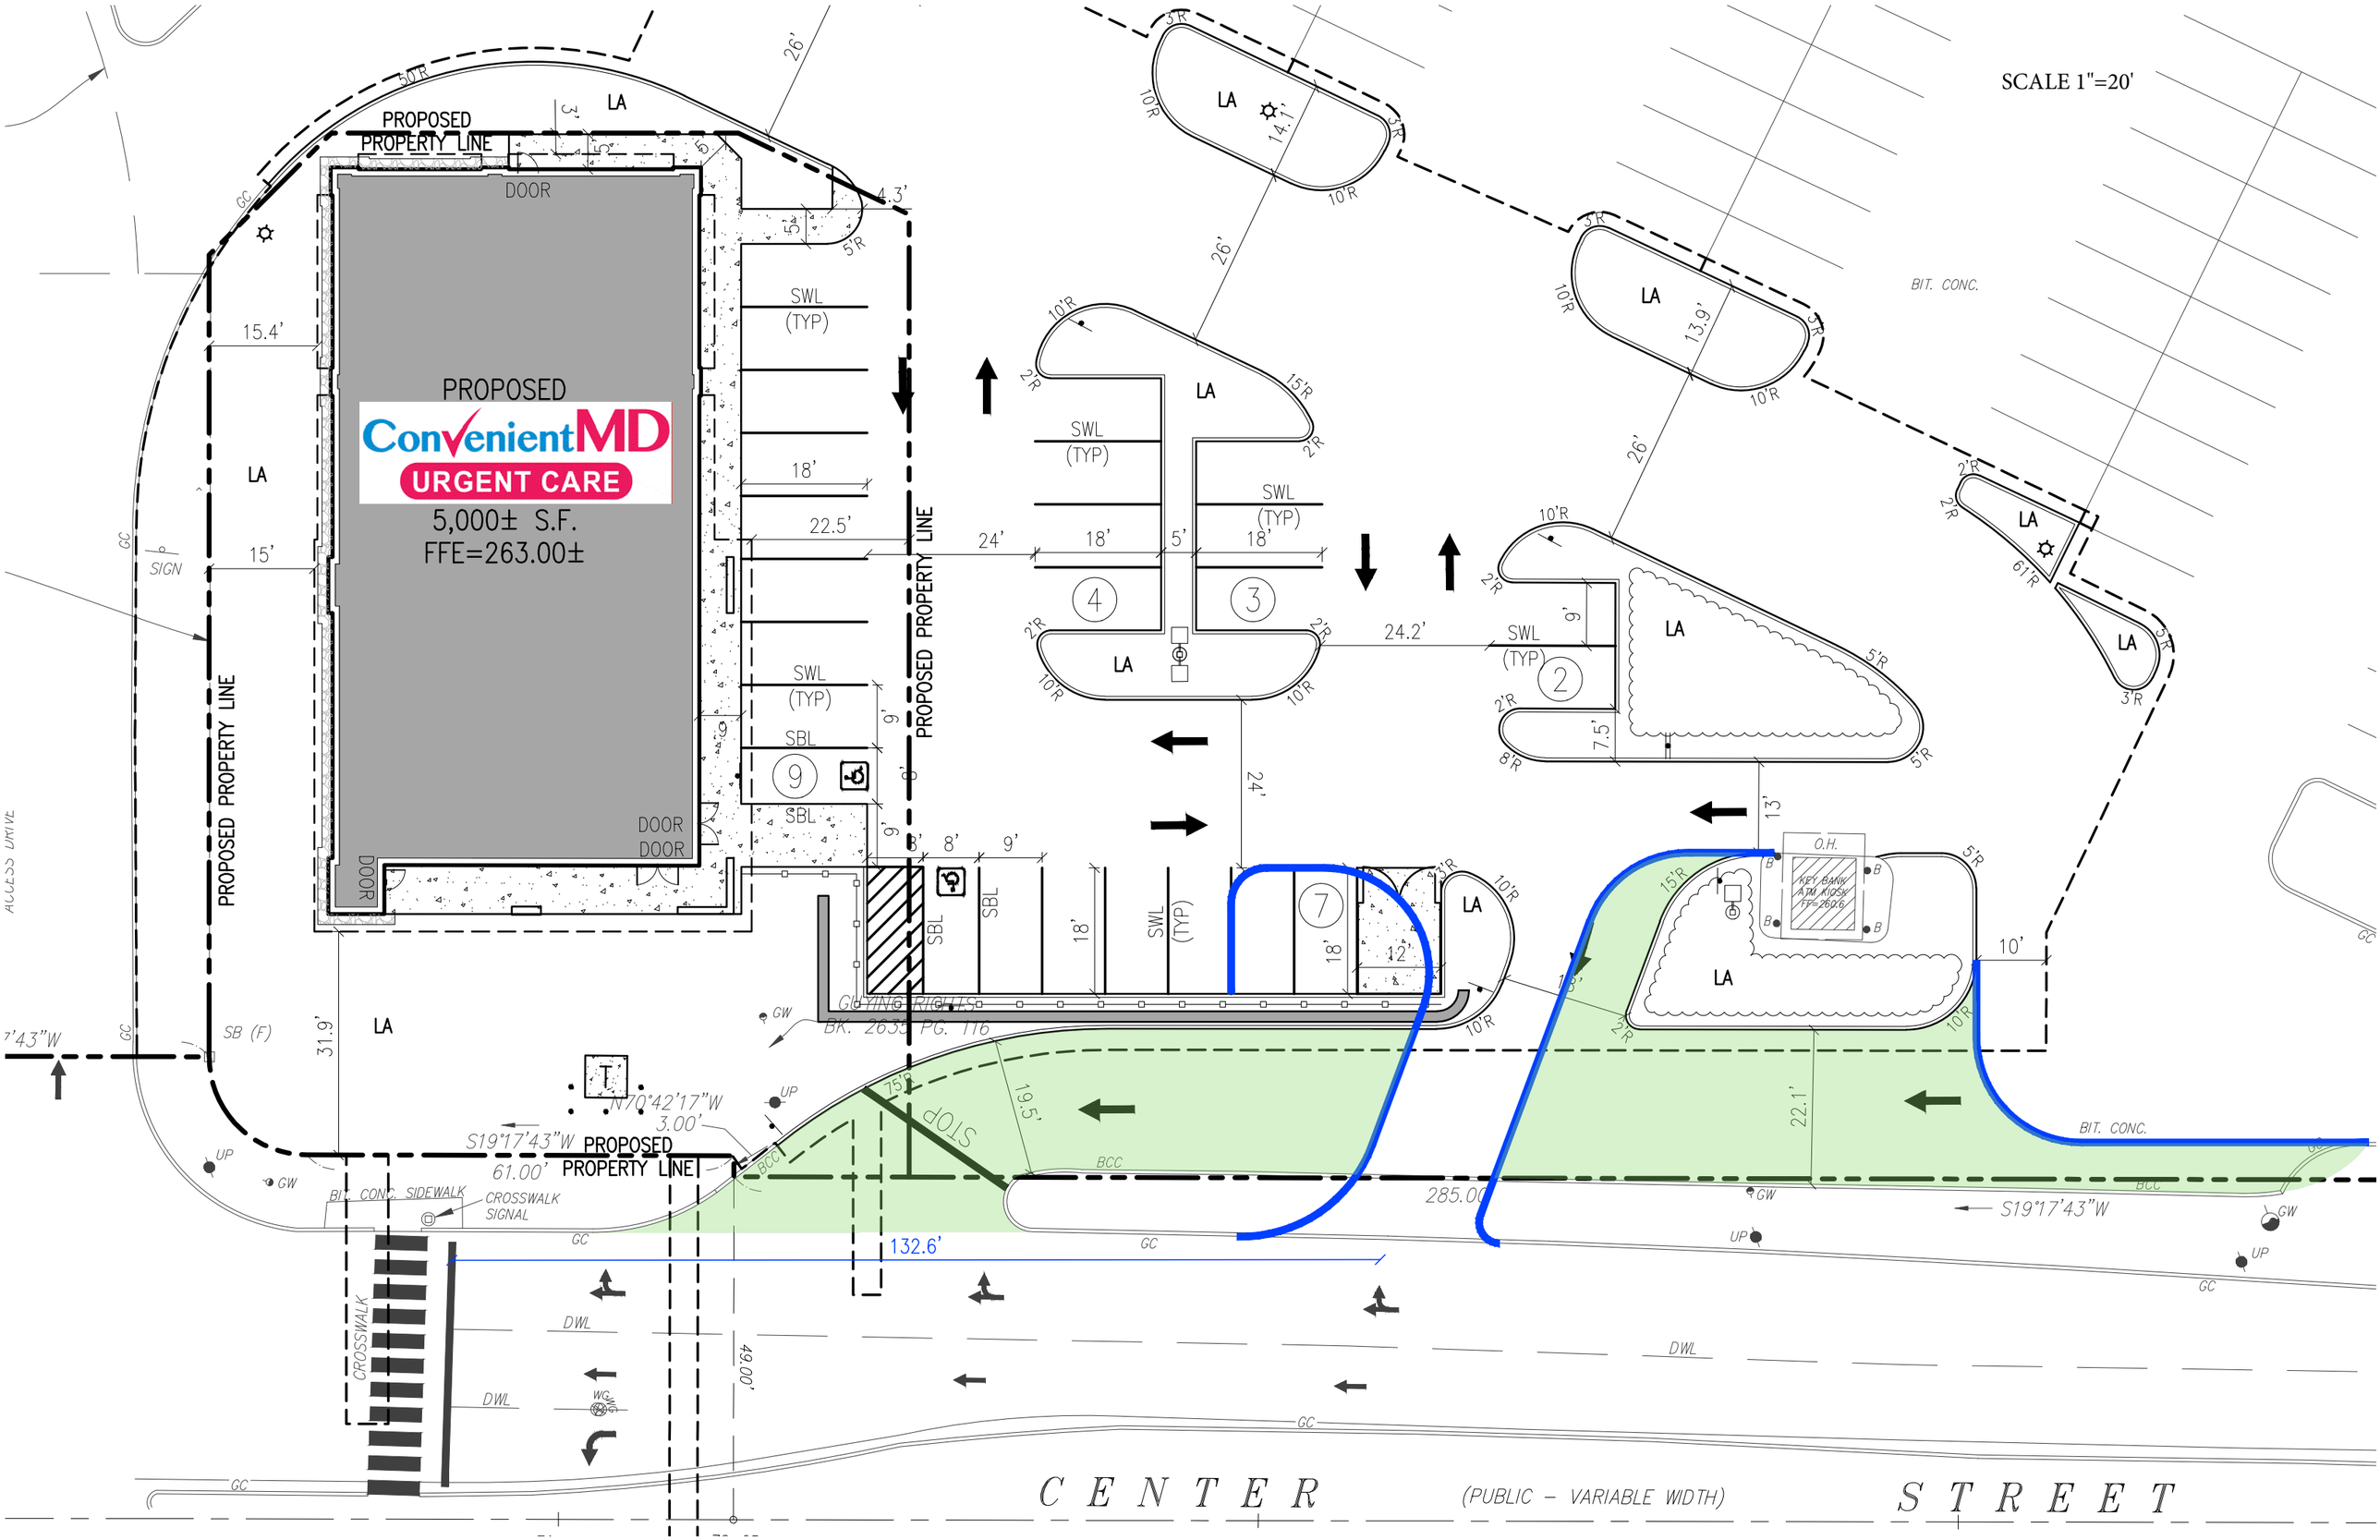
SCALE 1"=20'
PROPOSED PROPERTY LINE
DOOR
PROPOSED
ConvenientMD
URGENT CARE
5,000± S.F.
FFE=263.00±
LA
SWL (TYP)
SBL
PROPOSED PROPERTY LINE
BIT. CONC.
O.H.
KEY BANK ATM KIOSK FF=260.6
GUYING RIGHTS BK. 2635 PG. 116
STOP
N70°42'17"W
S19°17'43"W
61.00'
3.00'
285.00'
132.6'
49.00'
BIT. CONC. SIDEWALK
CROSSWALK SIGNAL
CROSSWALK
DWL
GC
BCC
UP
GW
SB (F)
SIGN
ACCESS DRIVE
CENTER STREET
(PUBLIC - VARIABLE WIDTH)