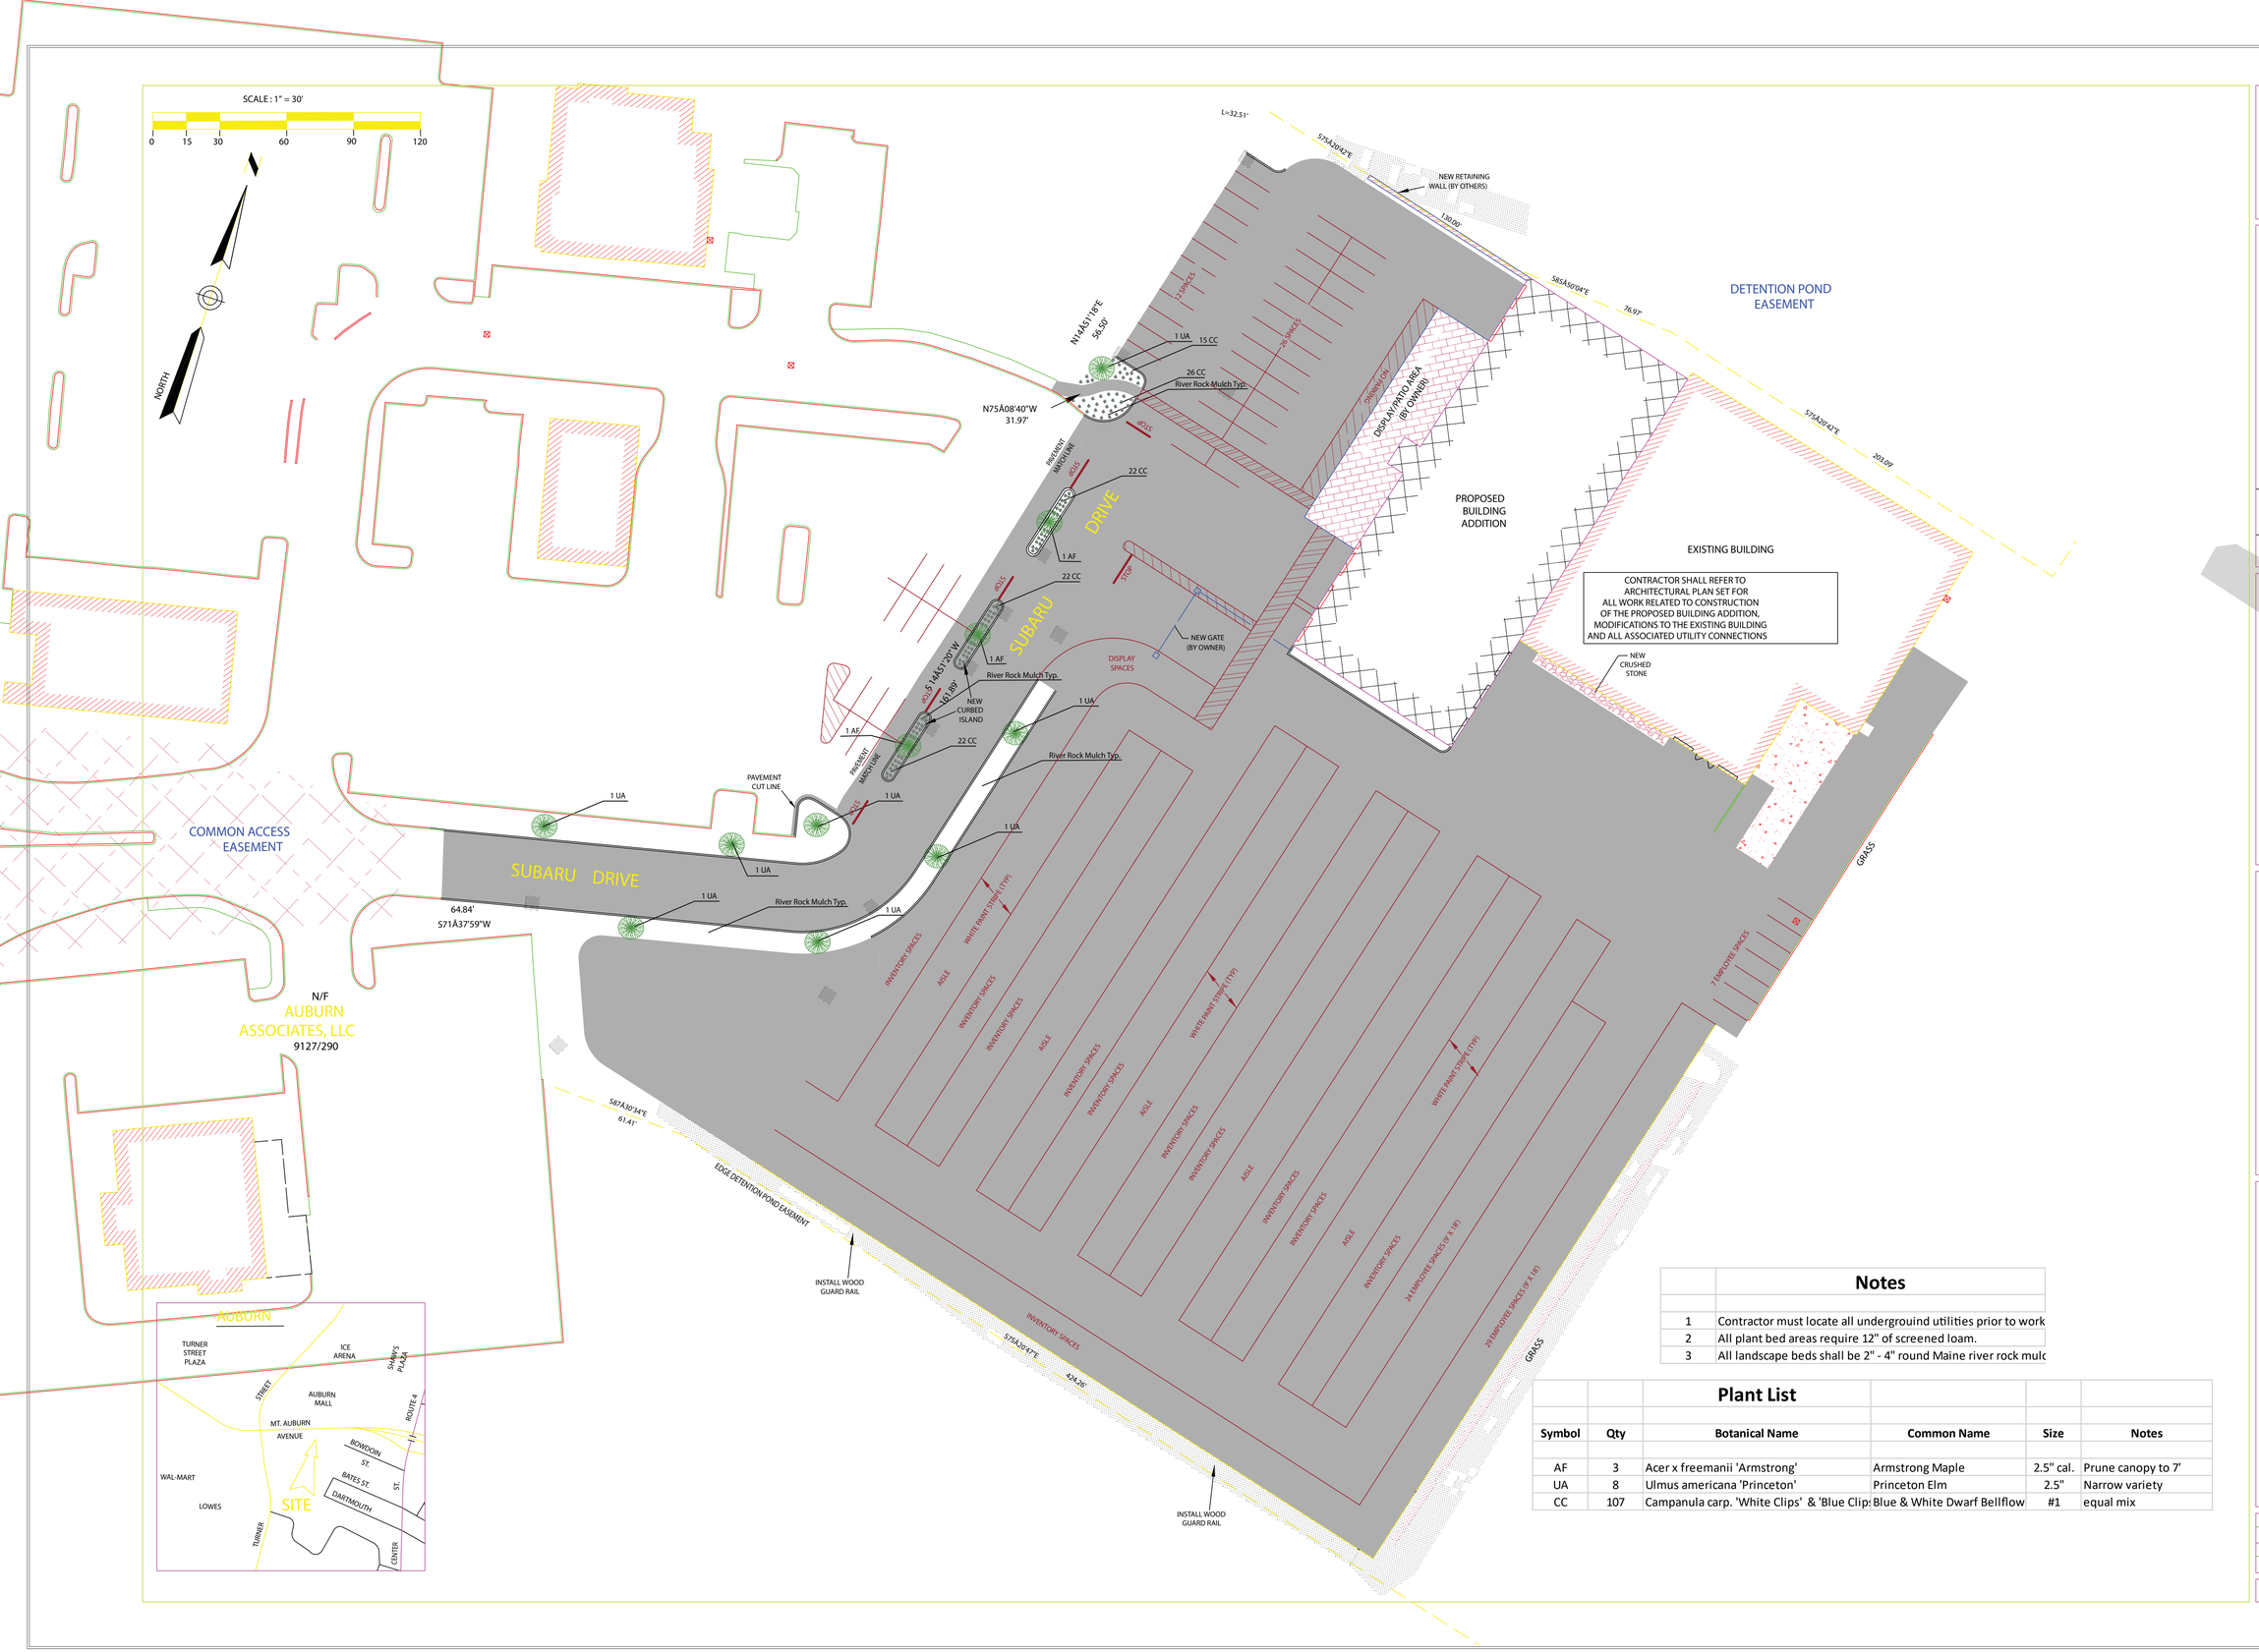

Notes

1	Contractor must locate all undergrouind utilities prior to work
2	All plant bed areas require 12" of screened loam.
3	All landscape beds shall be 2" - 4" round Maine river rock mulc

Plant List

Symbol	Qty	Botanical Name	Common Name	Size	Notes
AF	3	Acer x freemanii 'Armstrong'	Armstrong Maple	2.5" cal.	Prune canopy to 7'
UA	8	Ulmus americana 'Princeton'	Princeton Elm	2.5"	Narrow variety
CC	107	Campanula carp. 'White Clips' & 'Blue Clips	Blue & White Dwarf Bellflow	#1	equal mix

FOR APPROVALS ONLY

REV:	DATE:	CHANGES:

DO NOT MODIFY PLAN WITHOUT WRITTEN PERMISSION FROM SJR ENG. INC.

Stoneybrook Consultants, Inc.
P.O. Box 459 - Turner, Maine 04282
(207) 224-0252 Voice

Davis Landscape Company, Inc.
78 Lisbon Street
Lisbon, ME 04250
(207) 353-4848 tel
www.DavisLandscape.com

Landscape Plan
EVERGREEN SUBARU

649 TURNER STREET - AUBURN, MAINE

PREPARED FOR

EVERGREEN 2.0

774 CENTER STREET - AUBURN, MAINE

DATE	PROJECT
2-19-19	2019-03
DRAWN BY	SCALE
CTD	1" = 30'

LS1