SYMBOLS

ON PIPE or PIN)
TIC TANK) C.P.(CESSPOOL)
O SPRING
W.L.
LINE or MAIN
S.L.
WER LINE
C.D.
CELLAR DRAIN
ROUND WIRE or CABLE
LIMIT LINE
HWY. SLOPE EASEMENT
GRADING LIMITS
of GRADING RIGHTS
P.L.
RTY LINE
TING RIGHT OF WAY
NEW R/W
W WITHIN EXISTING R/W

ITEM	FIGURED	PLOTTED	CHECKED
BASE LINE			
TOPOGRAPHY			
R/W LINES			
AREAS			
R/W MON.			
CO. RECORD			

REVISIONS

NO.	DATE	DESCRIPTION	BY

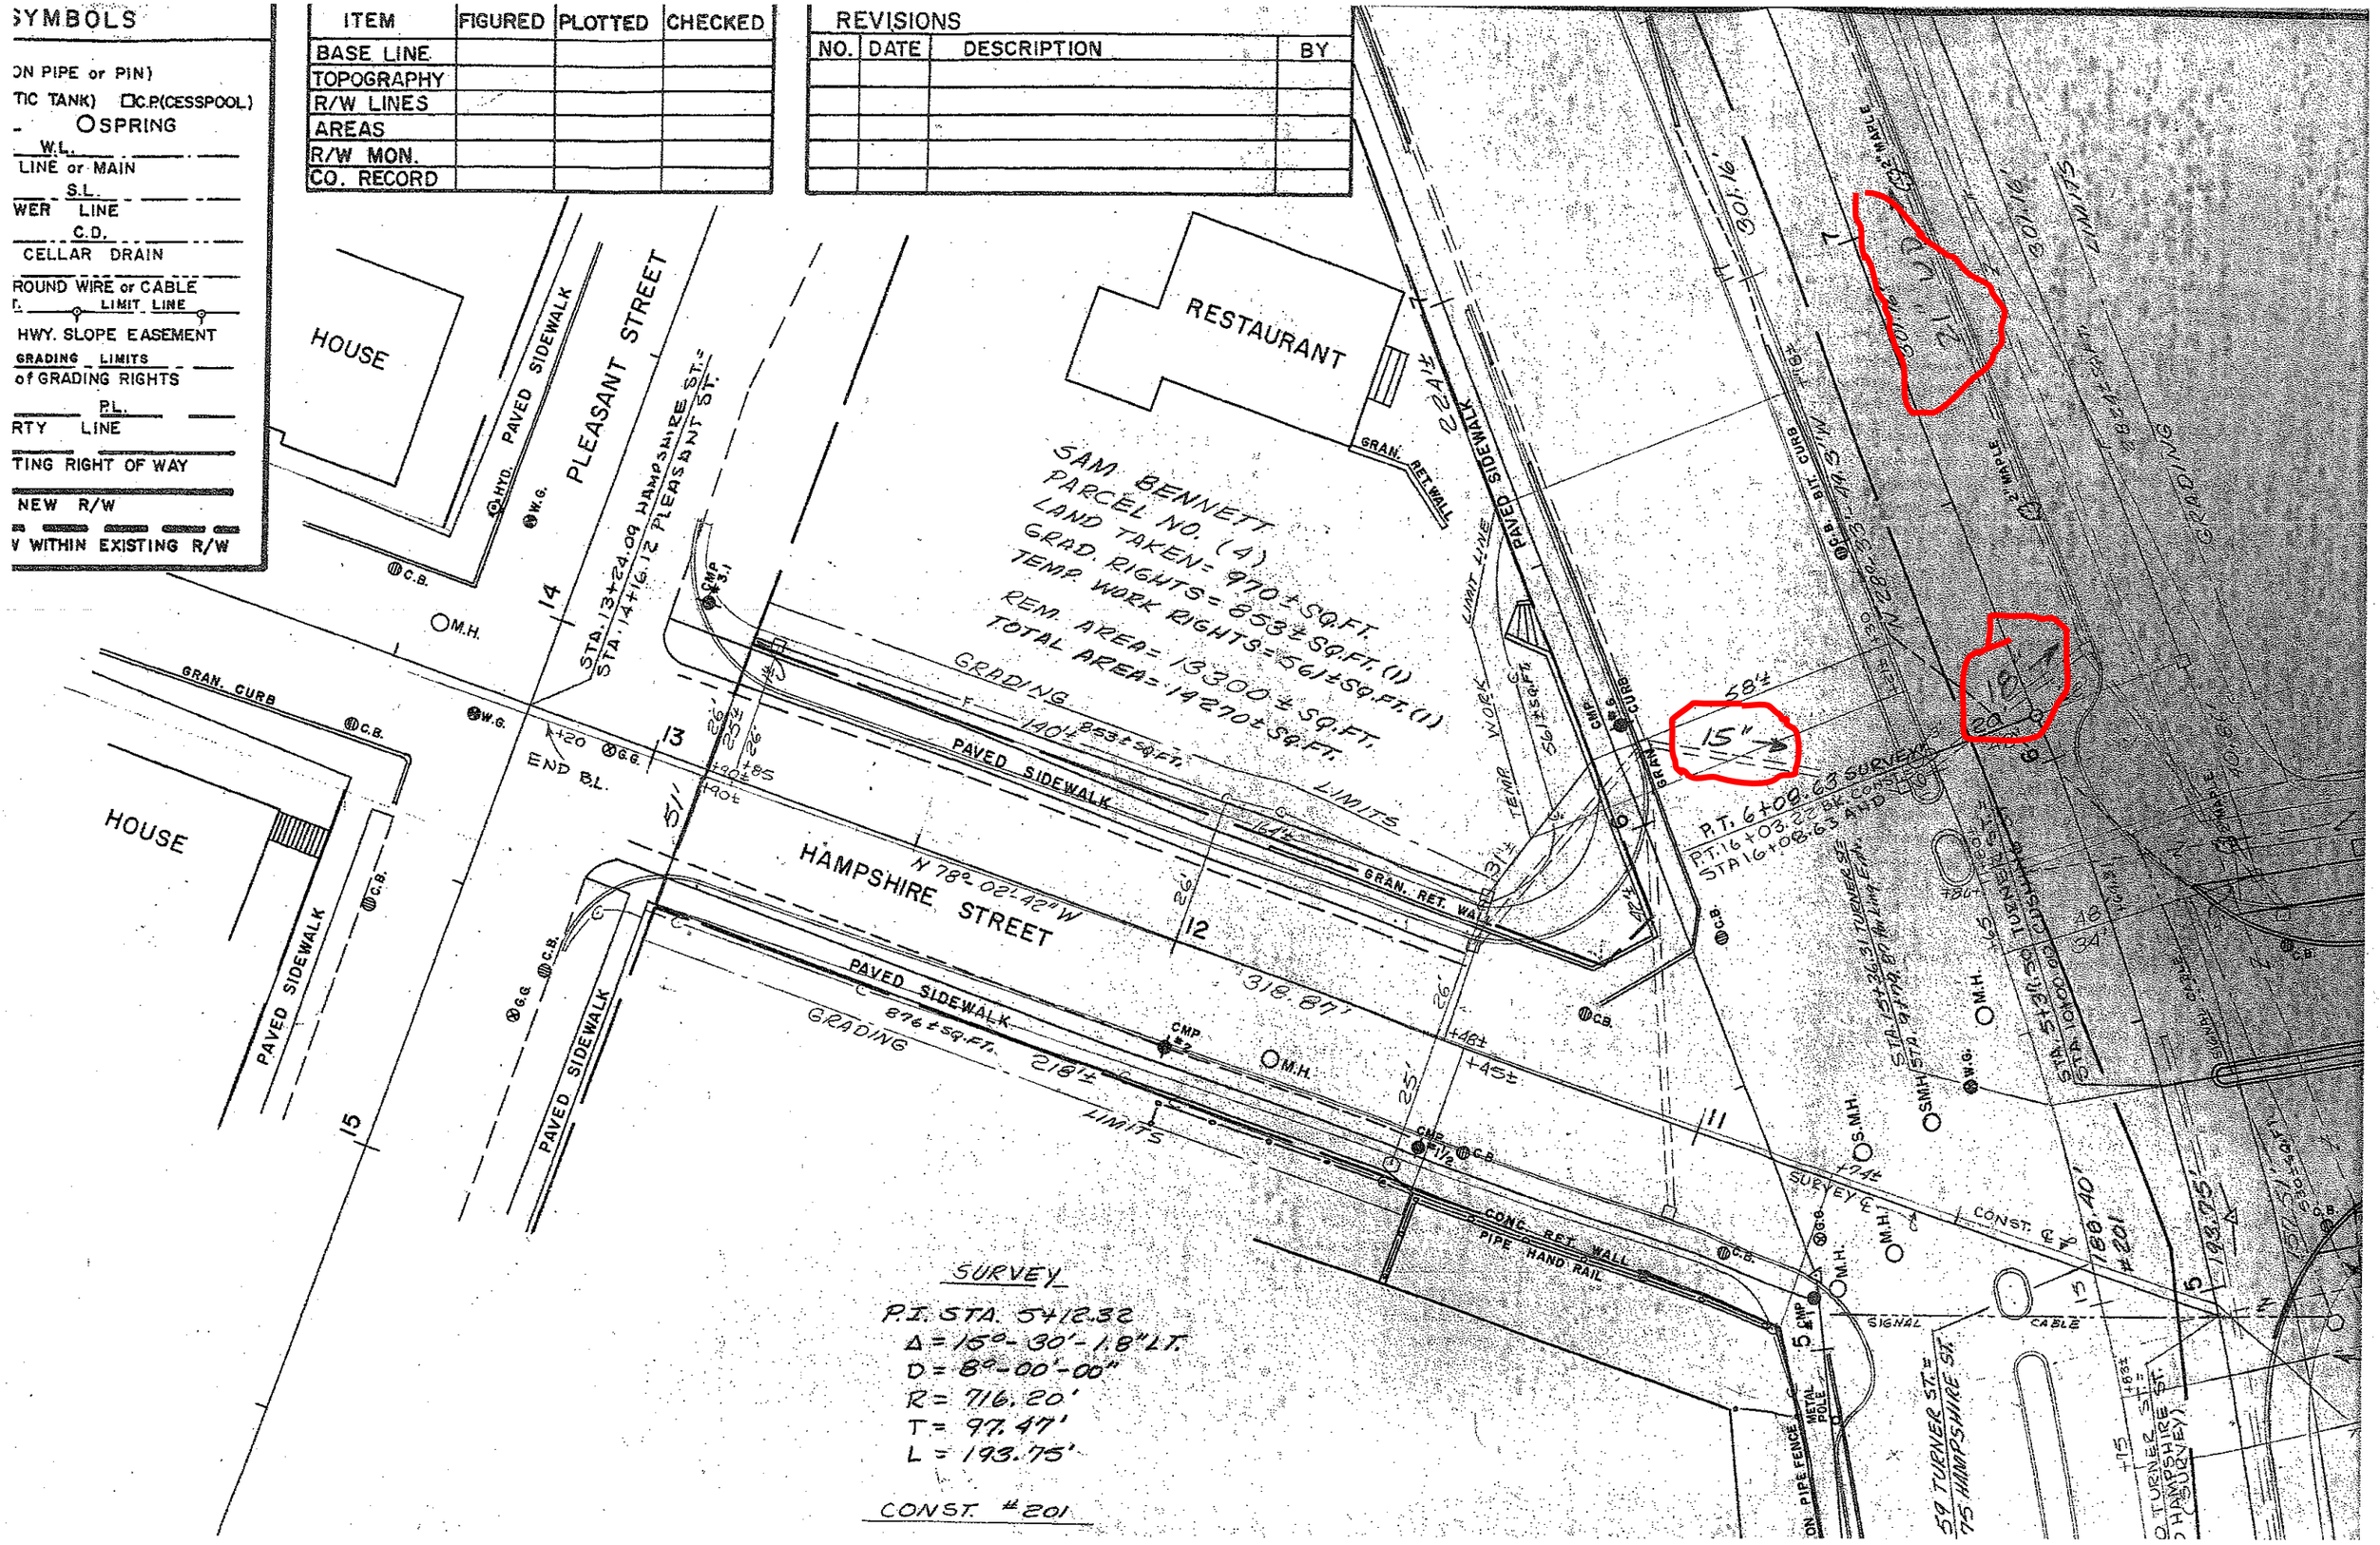

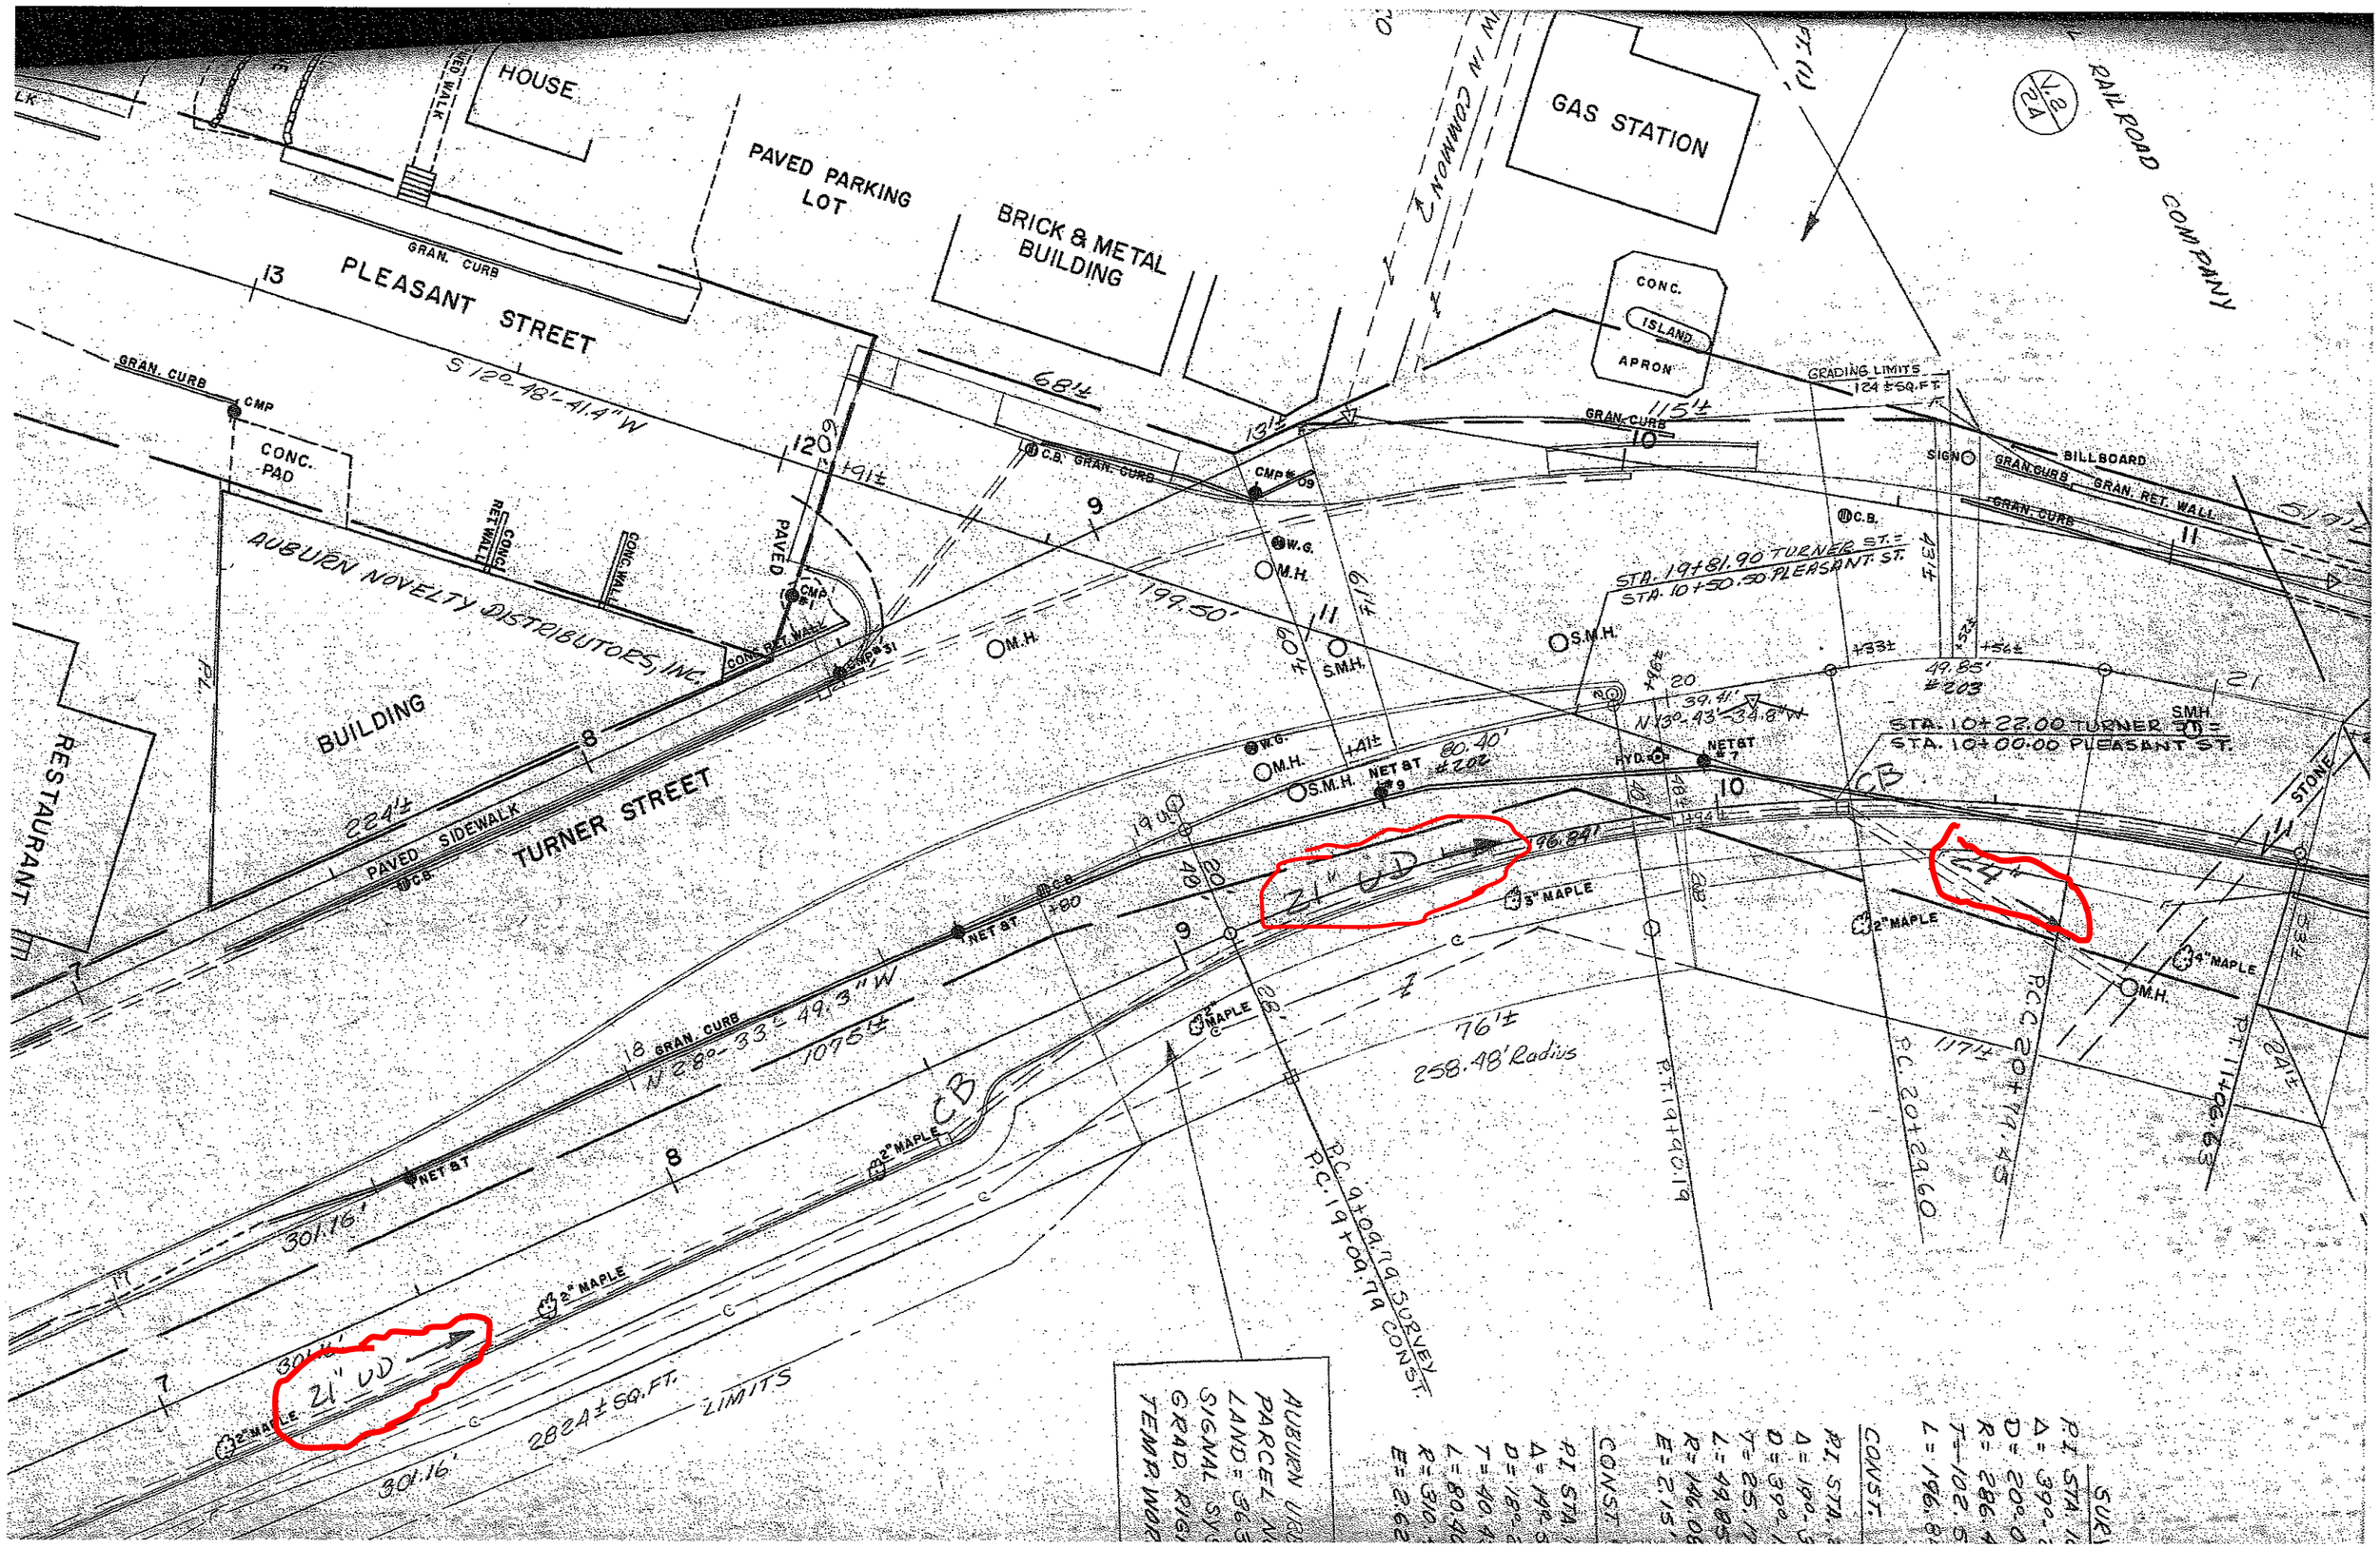

HOUSE
PAVED PARKING LOT
BRICK & METAL BUILDING
GAS STATION
RAILROAD COMPANY
CONC. ISLAND APRON
PLEASANT STREET
GRAN. CURB
S 12°-48'-41.4" W
CONC. PAD
AUBURN NOVELTY DISTRIBUTORS, INC.
BUILDING
RESTAURANT
TURNER STREET
PAVED SIDEWALK
GRADING LIMITS 124 ± SQ. FT.
BILLBOARD
GRAN. RET. WALL
STA. 19+81.90 TURNER ST. = STA. 10+50.50 PLEASANT ST.
STA. 10+22.00 TURNER ST. = STA. 10+00.00 PLEASANT ST.
199.50'
80.40' #202
49.85' #203
N 13°-43'-34.8" W
96.84'
21" UD
3" MAPLE
2" MAPLE
4" MAPLE
76'±
258.48' Radius
N 28°-33'-49.3" W
1075'±
301.16'
2824 ± SQ. FT.
LIMITS
P.C. 9+09.79 SURVEY
P.C. 19+09.79 CONST.
P.T. 19+90.19
P.C. 20+29.60
P.C.C. 20+79.45
P.T. 11+06.63
AUBURN URB
PARCEL
LAND = 363
SIGNAL SY
GRAD. RIG
TEMP. WOR
CONST.
P.I. STA.
Δ = 19°-
D = 39°-
T = 25.1
L = 49.85
R = 146.0
E = 2.15
CONST.
P.I. STA.
Δ = 14°-
D = 18°-
T = 40.4
L = 80.40
R = 310.
E = 2.62
SURV
P.I. STA.
Δ = 39°-
D = 20°-
R = 286.4
T = 102.5
L = 196.8